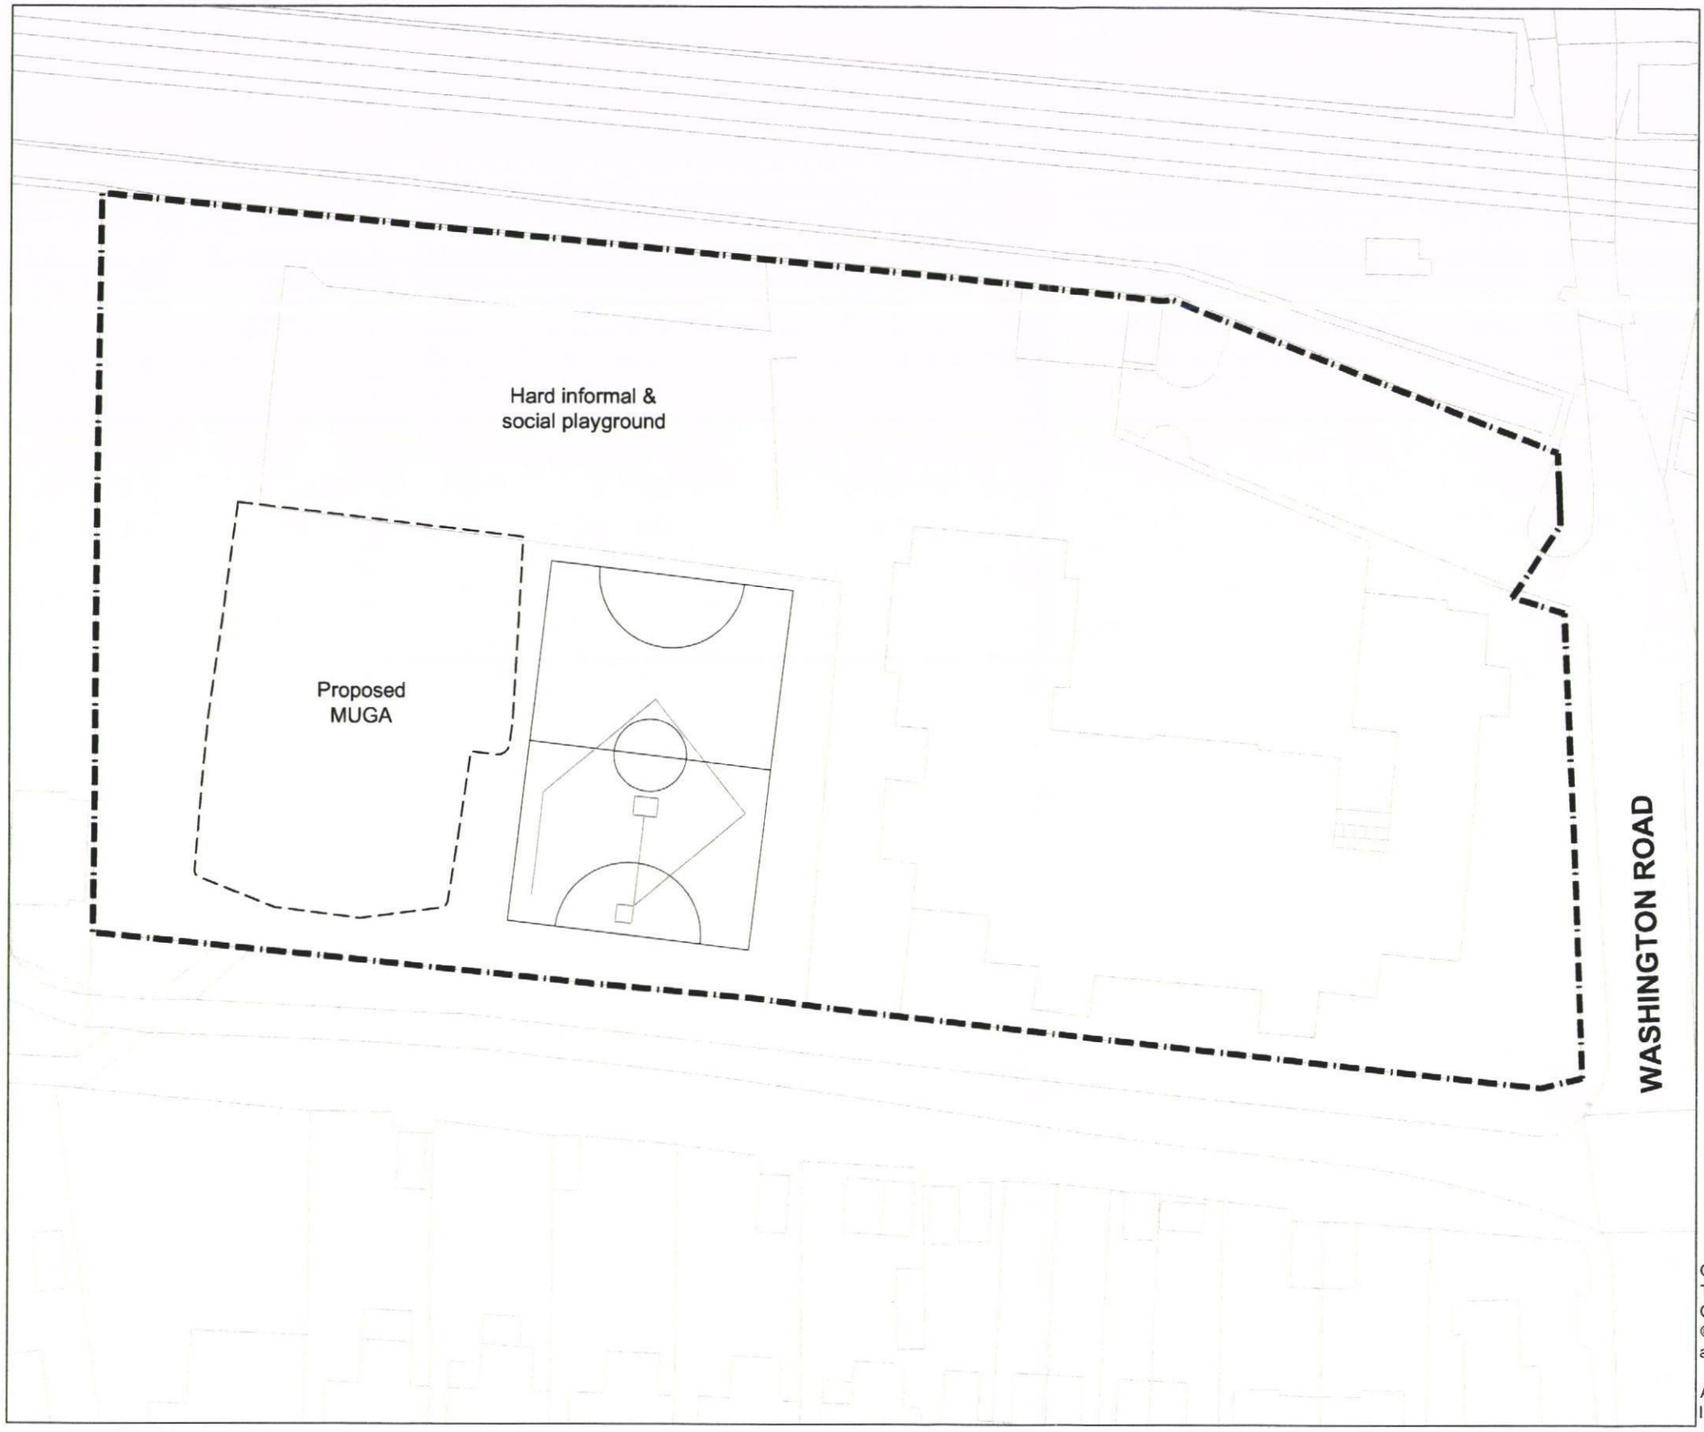


Notes:

1. Refer to Drg. No. MM-27589-L-DR-0003-XX-0016 for Site Plan Before MUGA Construction.

2. Pitches are marked indicatively:
   Football (winter)
   Rounders square and running track (summer).

DIRECTOR OF ENVIRONMENT
HAMPSHIRE COUNTY COUNCIL
App No. APP/10/00821
13 OCT 2010
Permission GRANTED
FOR A LIMITED PERIOD ONLY
SUBJECT TO CONDITIONS
Permission REFUSED

AMENDED/ADDITIONAL PLAN
RECEIVED
03 SEP 2010
DIRECTOR OF ENVIRONMENT
HAMPSHIRE COUNTY COUNCIL

HAVANT BOROUGH
COUNCIL
14 OCT 2010
RECEIVED

OS Mapping:
This map is reproduced from Ordnance Survey material with the permission of Ordnance Survey on behalf of the Controller of Her Majesty's Stationery Office © Crown copyright. Unauthorised reproduction infringes Crown copyright and may lead to prosecution or civil proceedings. (100019180) 2010

Aerial Photography:
Imagery copyright Digital Millennium Map Partnership 2006

1:500 0 25m 50m

Hampshire County Council

Property, Business and Regulatory Services,
Three Minsters House,
76 High Street, Winchester SO23 8UL.
tel: (01962) 847801

Mott MacDonald

Stoneham Place
Stoneham Lane
Southampton, SO50 9NW
United Kingdom

T +44 (0)23 8062 8800
F +44 (0)23 8062 8801
W www.mottmac.com

rev	description	date	by
P1	First Issue	02.09.10	JB

PROJECT			SHEET CONTENTS	
Glenwood School **Multi Use Games Area**			**Site Plan** **After MUGA Construction**	
SCALE	DATE	DRAWN.	DRAWING No.	REVISION
1:500 @ A3	18/06/2010	CU	**MMD-275849-L-DR-0003-XX-0017** FILE REF. 275849_MUGA	**P1**