Kenwood Business Park, New Lane, Havant.

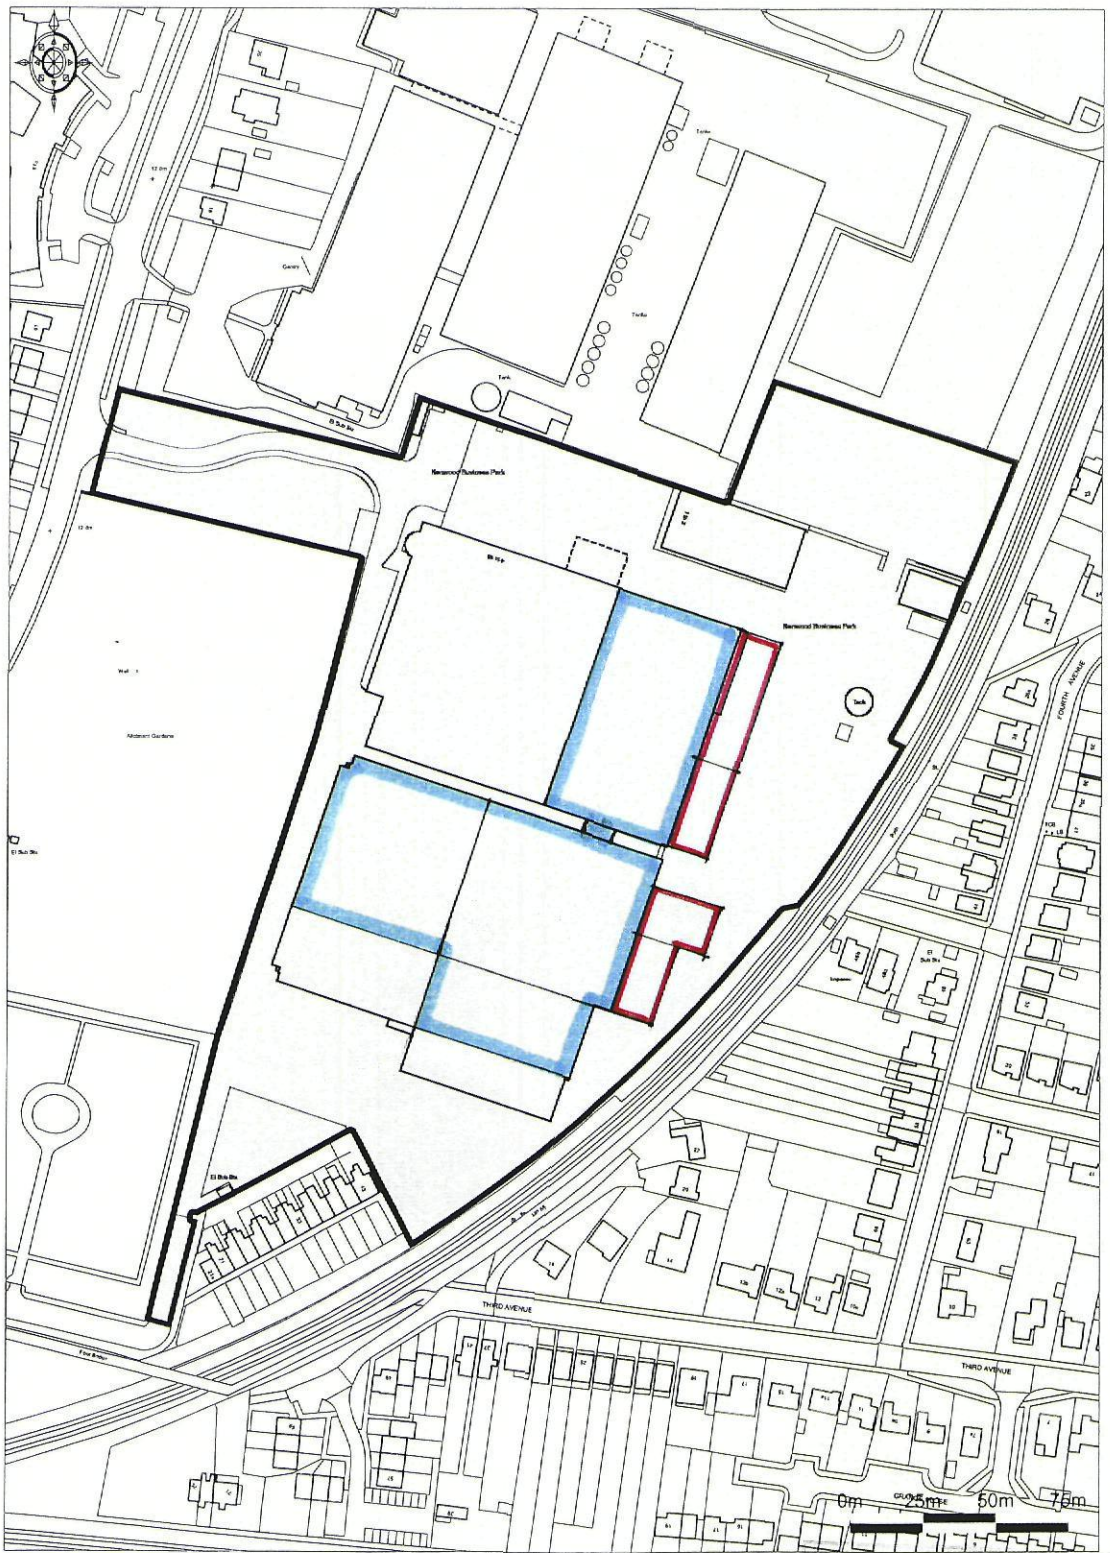

Promap®

Ordnance Survey © Crown Copyright 2010. All rights reserved.
Licence number 100020449. Plotted Scale - 1:2500

This plan is published for convenience of identification only and although believed to be correct its accuracy is not guaranteed and does not form any part of a contract.

HAVANT BOROUGH COUNCIL
21 FEB 2011
RECEIVED