
PERMIT

PROPOSED SINGLE STOREY REAR ADDITION.
100, SEAFRONT ESTATE, HAYLING ISLAND, HANTS.
FOR MRS F. M. BOWDIDGE.

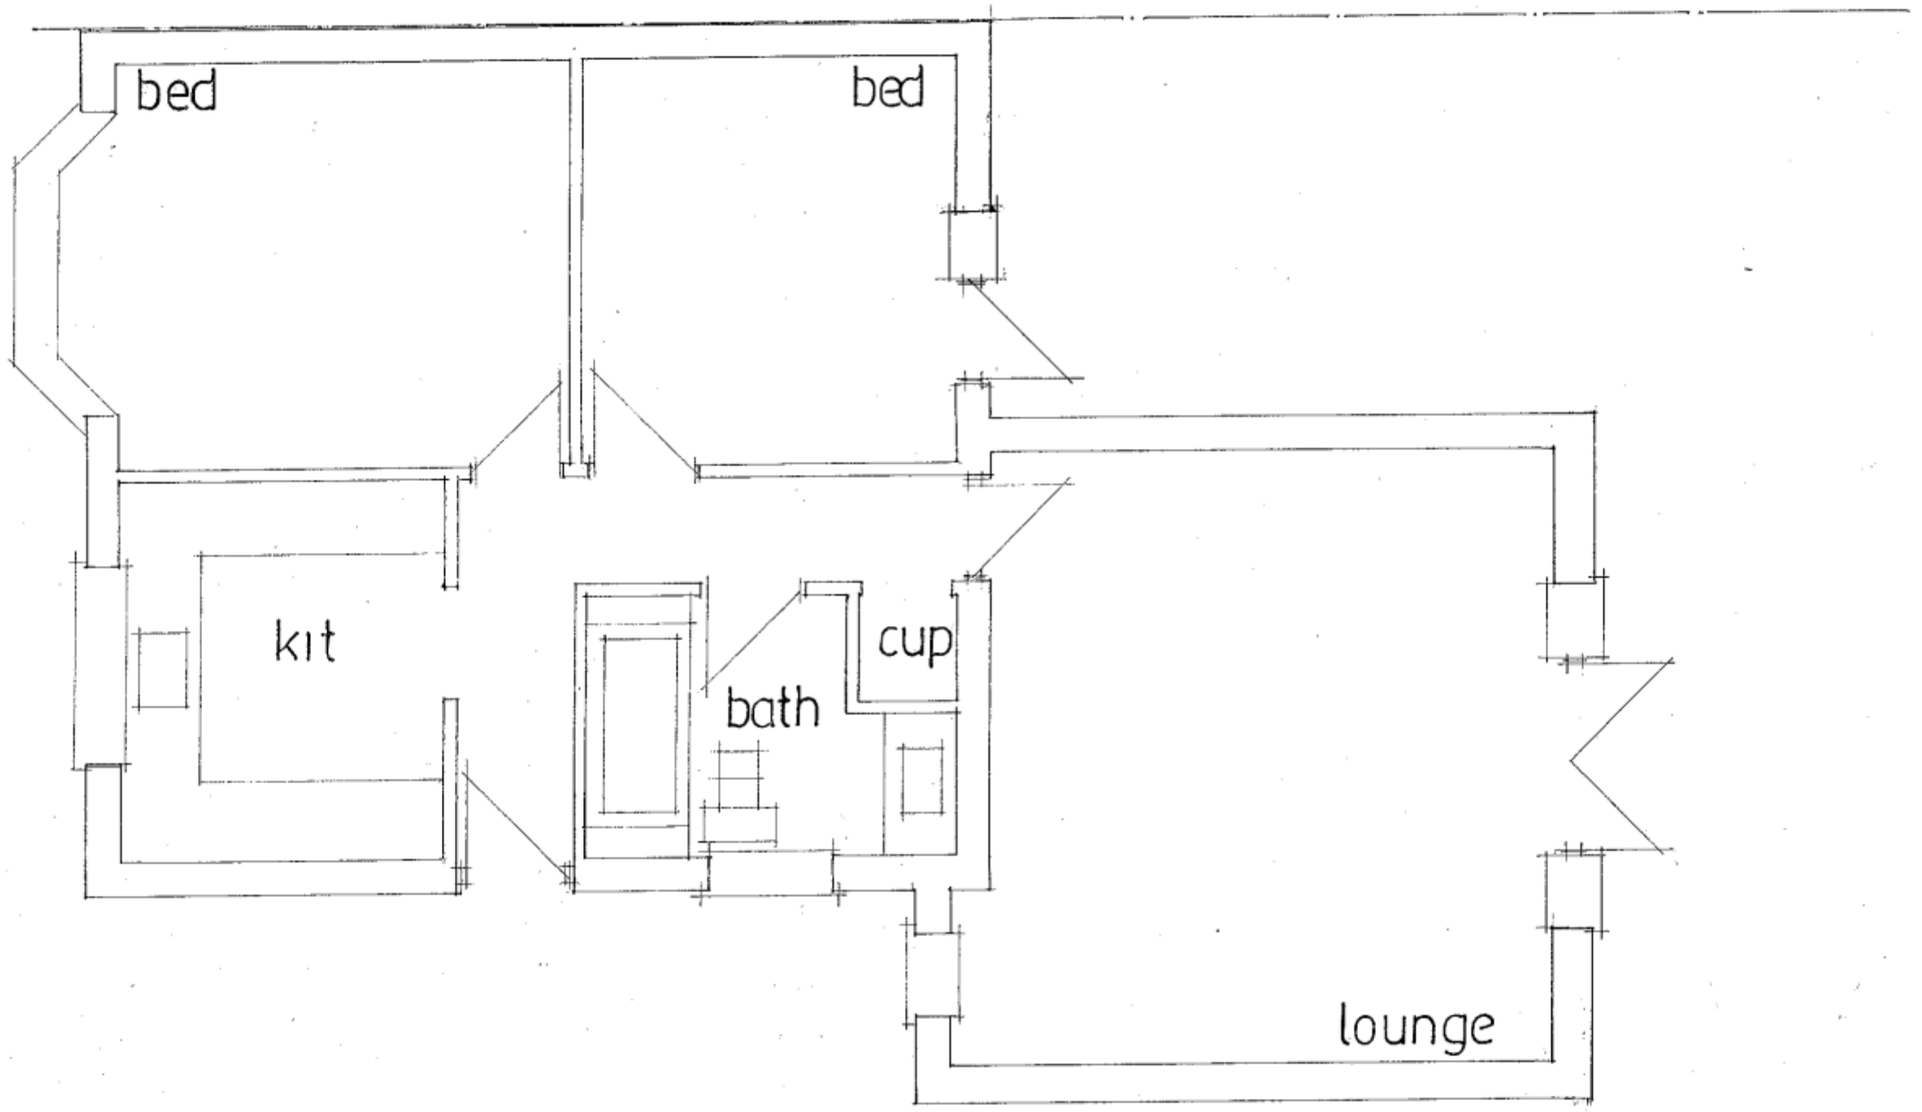

SCALE 1.50
DATE SEPT 2011

EXISTING LAYOUT

PETER J. WALKER MRICS
CHARTERED SURVEYOR
182 SEAFRONT, HAYLING ISLAND, HANTS
PO11 9 AN

TEL: 02392 467571