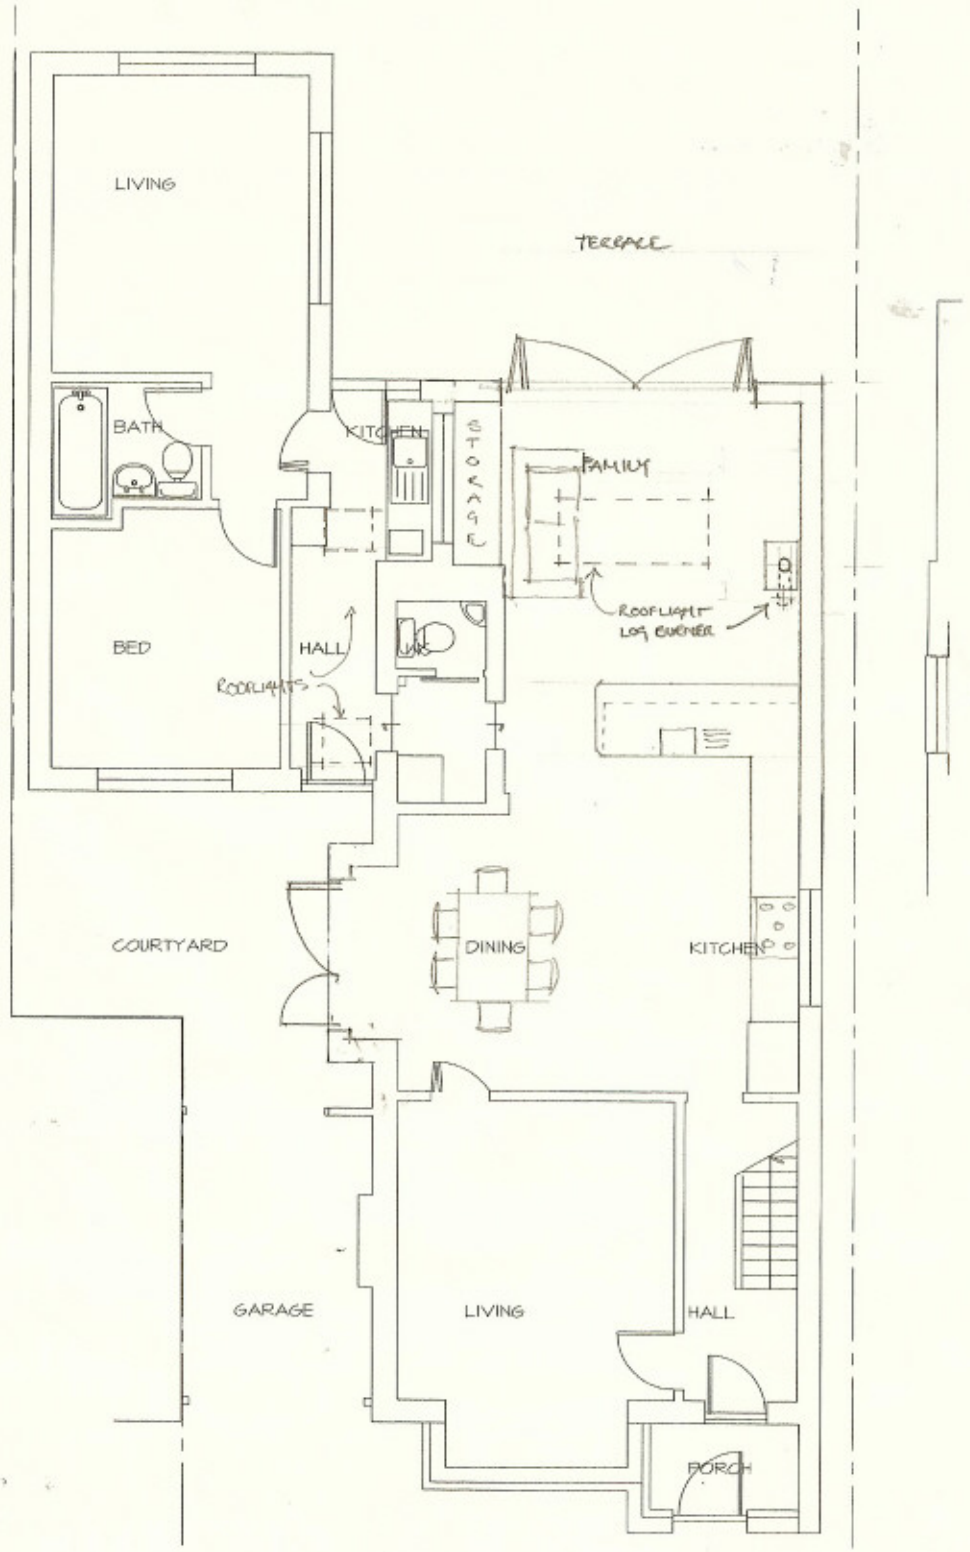
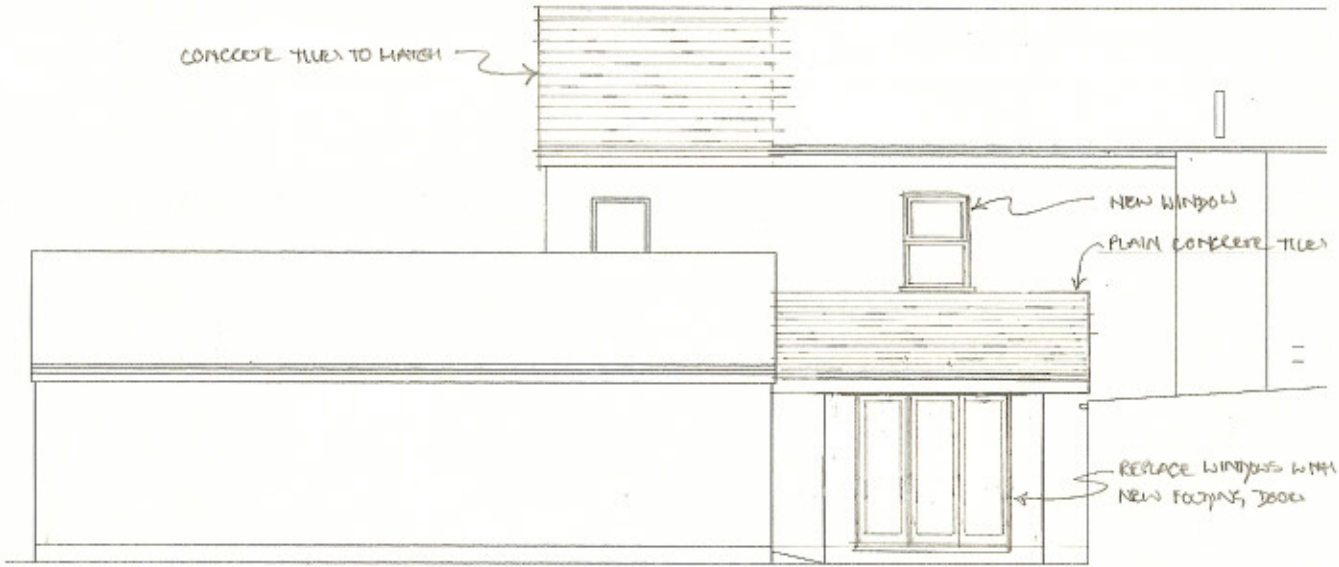


Ground

EXTENSION AND ALTERATIONS
5 KINGS ROAD, EMSWORTH. PO10 7HN


CONCRETE TILES TO MATCH
NEW WINDOW
PLAIN CONCRETE TILES
REPLACE WINDOWS WITH NEW FOLDING DOORS

North