

SIDE ELEVATION

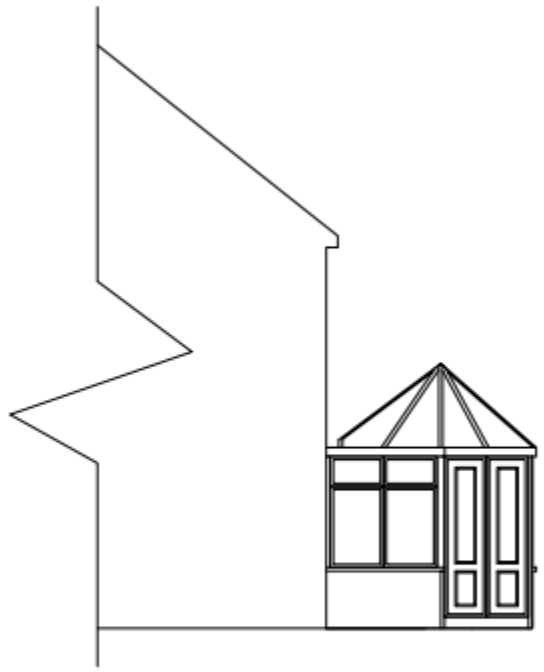


REAR ELEVATION




SIDE ELEVATION

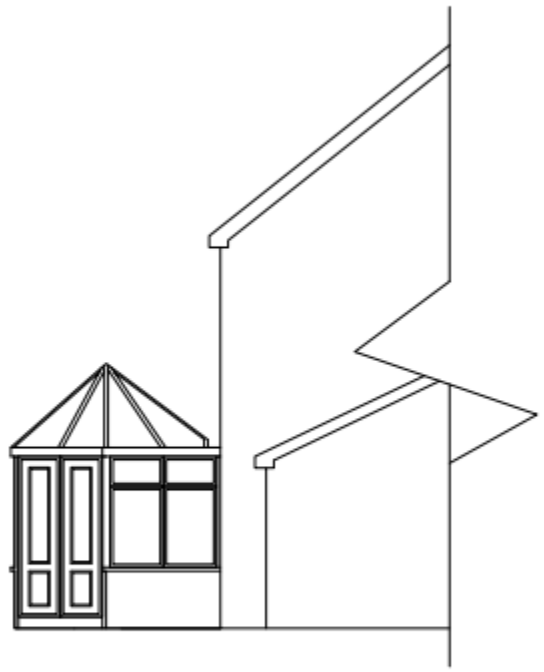

PLAN VIEW

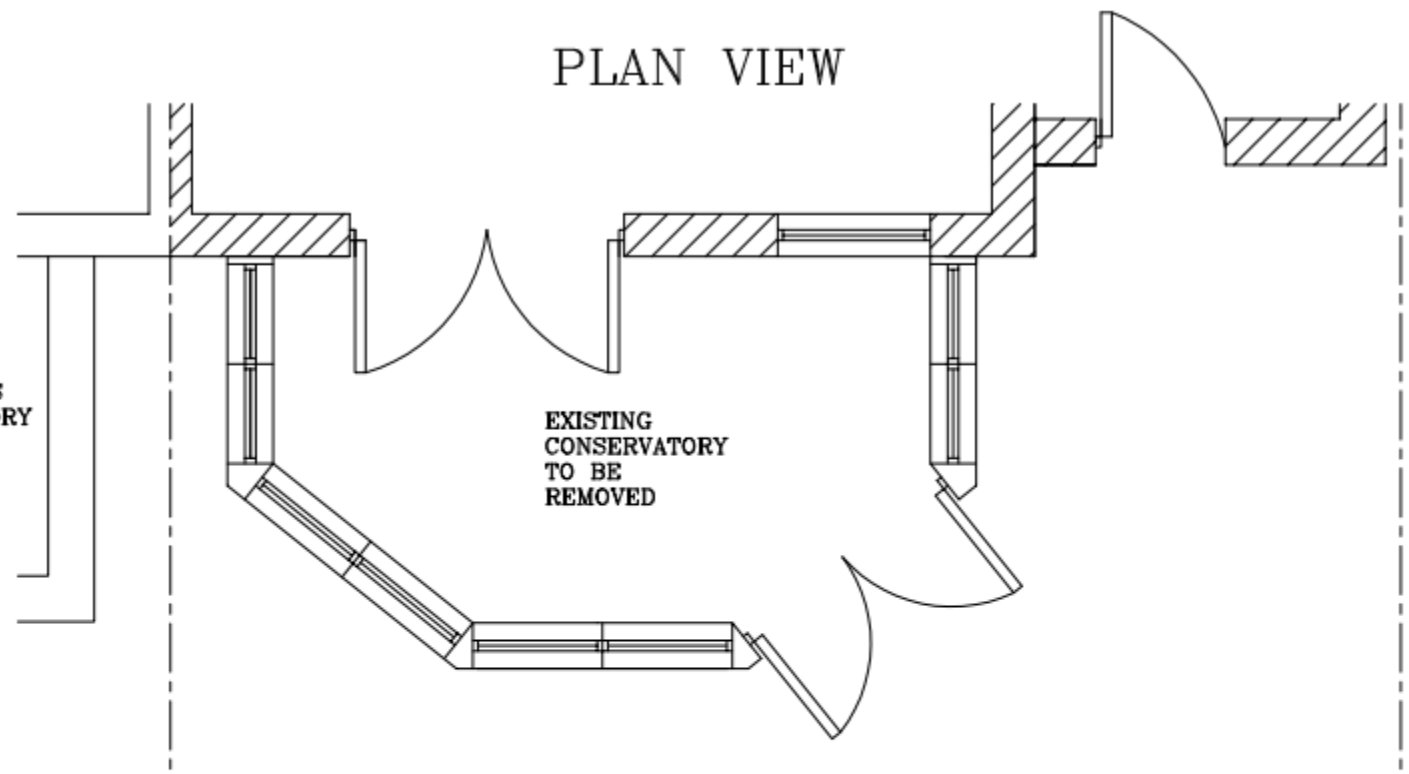

PERMIT

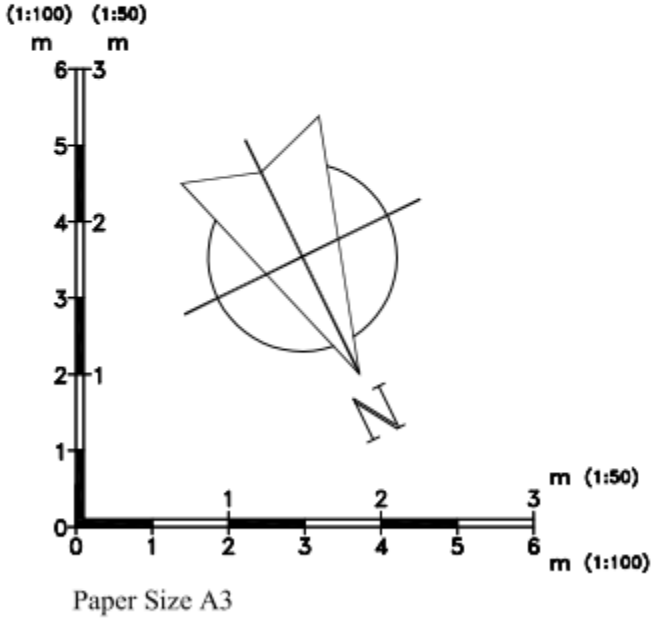

Paper Size A3

EXISTING

Drawing No: 4875/01	Pag Ref No: SC1482AP
Title: HARDY 40 PLACE CRESCENT WATERLOOVILLE HAMPSHIRE PO7 5UP	Drawn: A.BURGESS
	Scale: 1:100 / 1:50

EVEREST CONSERVATORIES
UNIT 7
NORTH ORBITAL COMMERCIAL PARK,
NAPSBURY LANE,
ST ALBANS
AL1 1XB

Date: 01/09/2011