PERMIT

EXISTING ELEVATIONS
SCALE 1 : 100




SOUTH ELEVATION



NORTH ELEVATION




TYPICAL SECTION / WEST ELEVATION

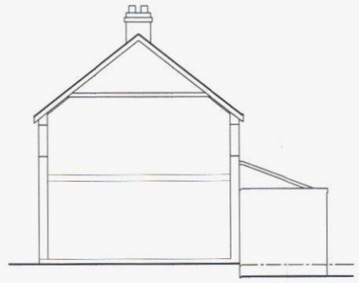

TYPICAL SECTION / EAST ELEVATION

KEY:
- Blockwork
- External brickwork
- Timber/metal framed stud walling
- (X) Mains Powered Extract Fan
- (SD) Mains Powered interconnecting smoke detectors
- SVP Soil & vent pipe
- SS Stub stack
- RWP Rain water pipe


EXISTING FLOOR LAYOUTS
SCALE 1 : 50

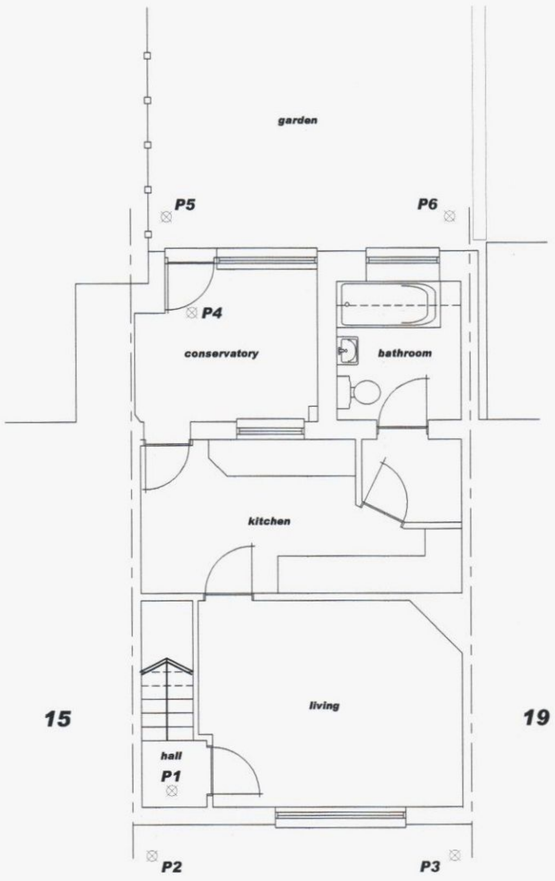


GROUND FLOOR LAYOUT

LEVEL RESULTS:

Lett/No	Reduced Lvl	Comments:
P1 (TBM)	10.000m	Hall FFL
P2	9.850m	G/L adjacent front corner of house
P3	9.850m	G/L adjacent front corner of house
P4	9.920m	Conservatory FFL
P5	9.395m	G/L adjacent corner of conservatory
P6	9.395m	G/L adjacent corner of bathroom

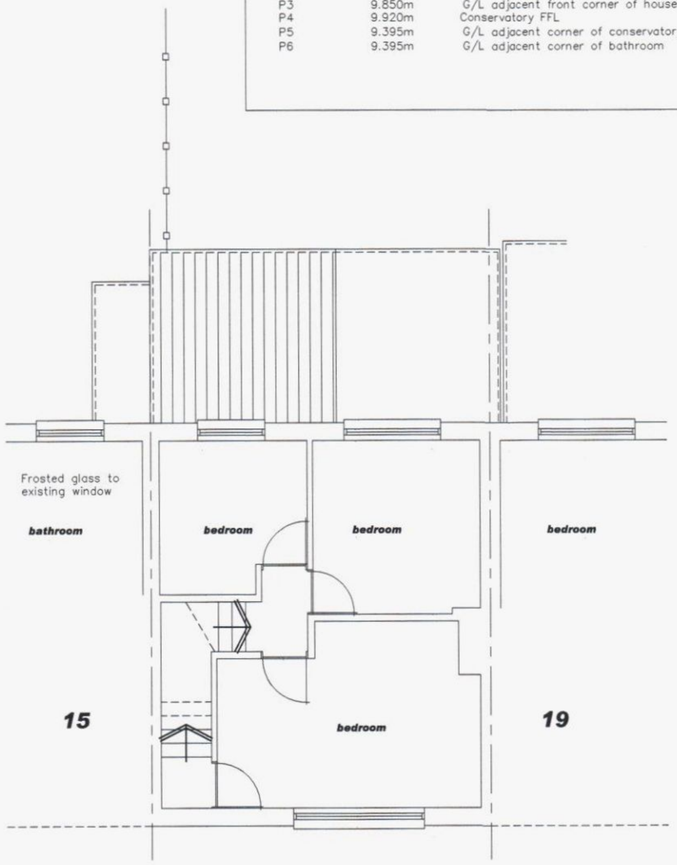

FIRST FLOOR LAYOUT

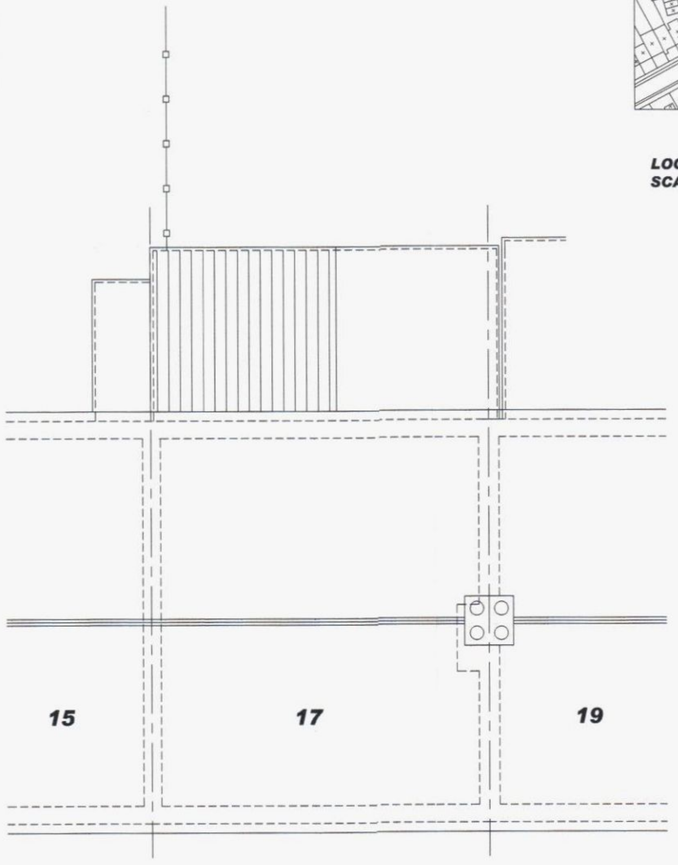

ROOF LAYOUT



LOCATION PLAN
SCALE 1 : 1250

N

PLANNING DEPT
13 MAY 2011
RECEIVED

NOTES:
The design and construction of this project shall be in accordance with the current Building Regulations & NHBC Standards. These notes & drawings have been prepared soley for the purpose of Planning & Building Regulation approval.

Do not scale from this drawing unless for Planning purposes. All dimensions to be checked on-site and any alterations to be approved by the Architect and/or client prior to any work commencing.

Ordnance Survey Licence No: 100047591

This drawing to be copyright and to be read in conjunction with all relevant drawings.

AMENDMENTS:
Rev A : General amendments, location plan, east & west elevations added – 26/04/11

KEY:
Scale in Metres 1:50 — 0 1 2 3 4 5
Scale in Metres 1:100 — 0 1 2 3 4 5 10
Scale in Metres 1:1250 — 0 10 20 30 40 50 100

CLIENT NAME & ADDRESS
Mr P Hayward & Ms E Best
87 Timsbury Crescent
Bedhampton
Havant
PO9 3EG

PROJECT ADDRESS
17 Shaftesbury Avenue
Purbrook
Waterlooville
PO7 5HW

DRAWING DETAILS
PLANNING DRAWING
Existing Floor, Roof Layouts & Elevations
Location Plan

PROJECT No	DWG No	REV No
729	1	A
SCALE 1:50, 1:100, 1:1250 @ A1	DRAWN BWH	CHK'D

B. H. ARCHITECTURE Ltd
Hearth Cottage
Newlands Lane
Purbrook
Waterlooville
Hants
PO7 5SQ
Tel: 023 9223 2322
Mob: 07747 771808
E-mail:bernard@bernardharding.com