PERMIT

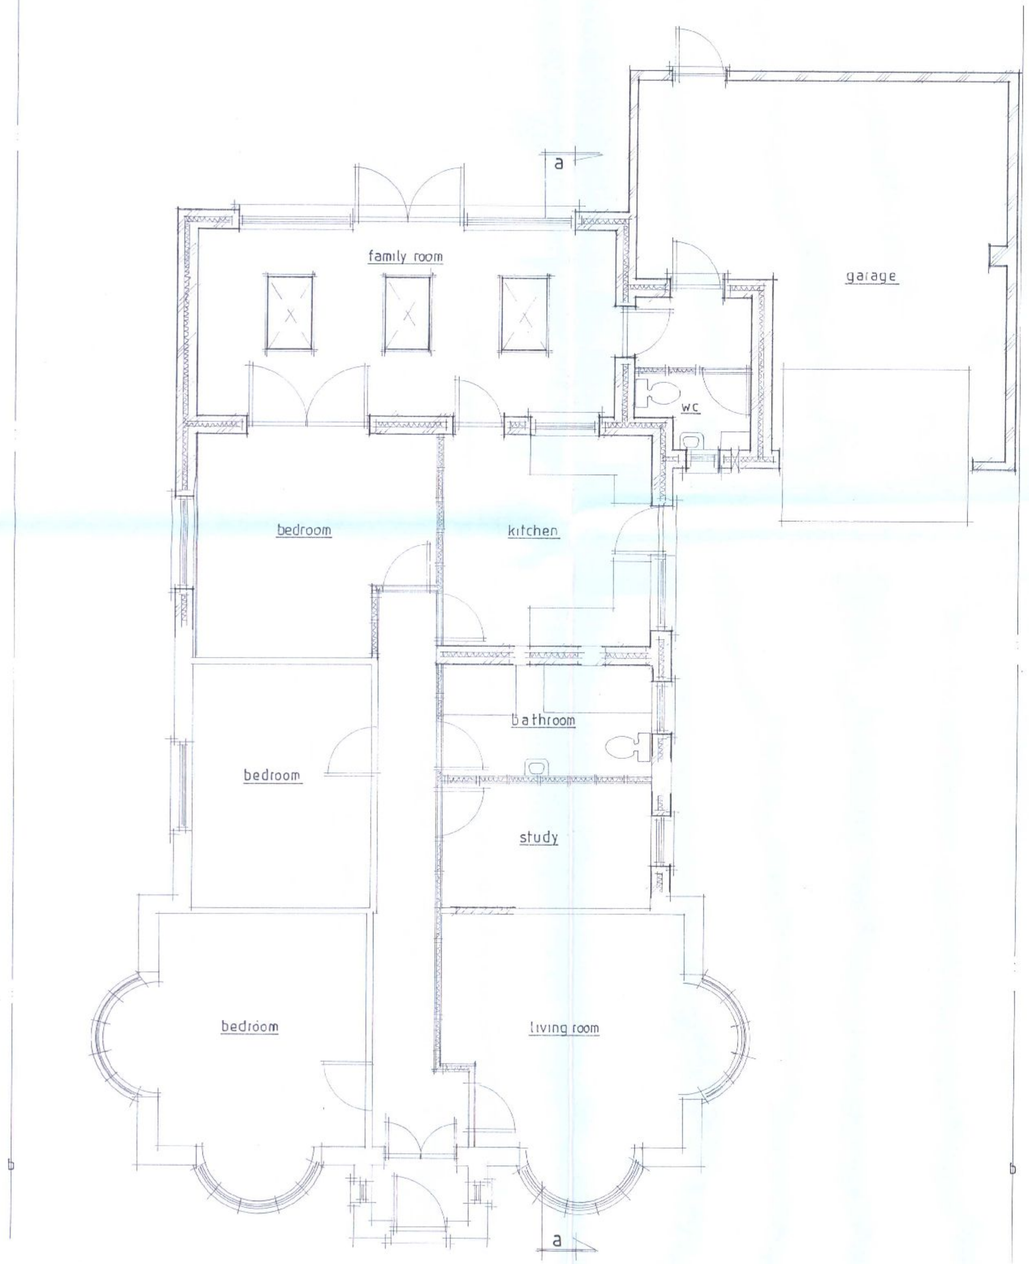

proposed ground floor plan.

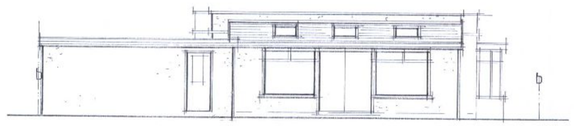

proposed rear elevation

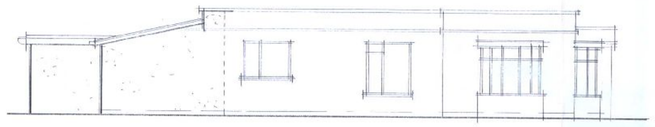

proposed side elevation

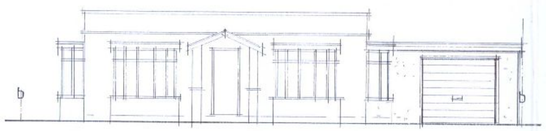

proposed front elevation

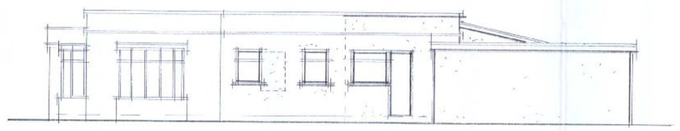

proposed side elevation

Note:
APP/10/00115

B	JUNE 10	PLANNING AMENDMENT.
A	MAY 10	ELEVATION AMENDMENTS.
	Date	Revision

© copyright

THORNS-YOUNG
ARCHITECTURAL

THORNS-YOUNG LTD
[illegible]

Client
miss j blake

Job Title
68 padnell road
cowplain

Drawing Title
proposed floor plan & elevations

24 JUN 2010
RECEIVED

Scale 1:50, 1:100

Date mar '10 | Drawn by sa

AMENDED

Drg. No. 3034.10.2. | Rev. B.

MERCURY GRAPHICS 537451

ARCHITECTURAL 594 x 841mm A1.