APP/10/0063

HAVANT BOROUGH COUNCIL
16 APR 2010
RECEIVED

Proposed Roof Plan

PERMIT

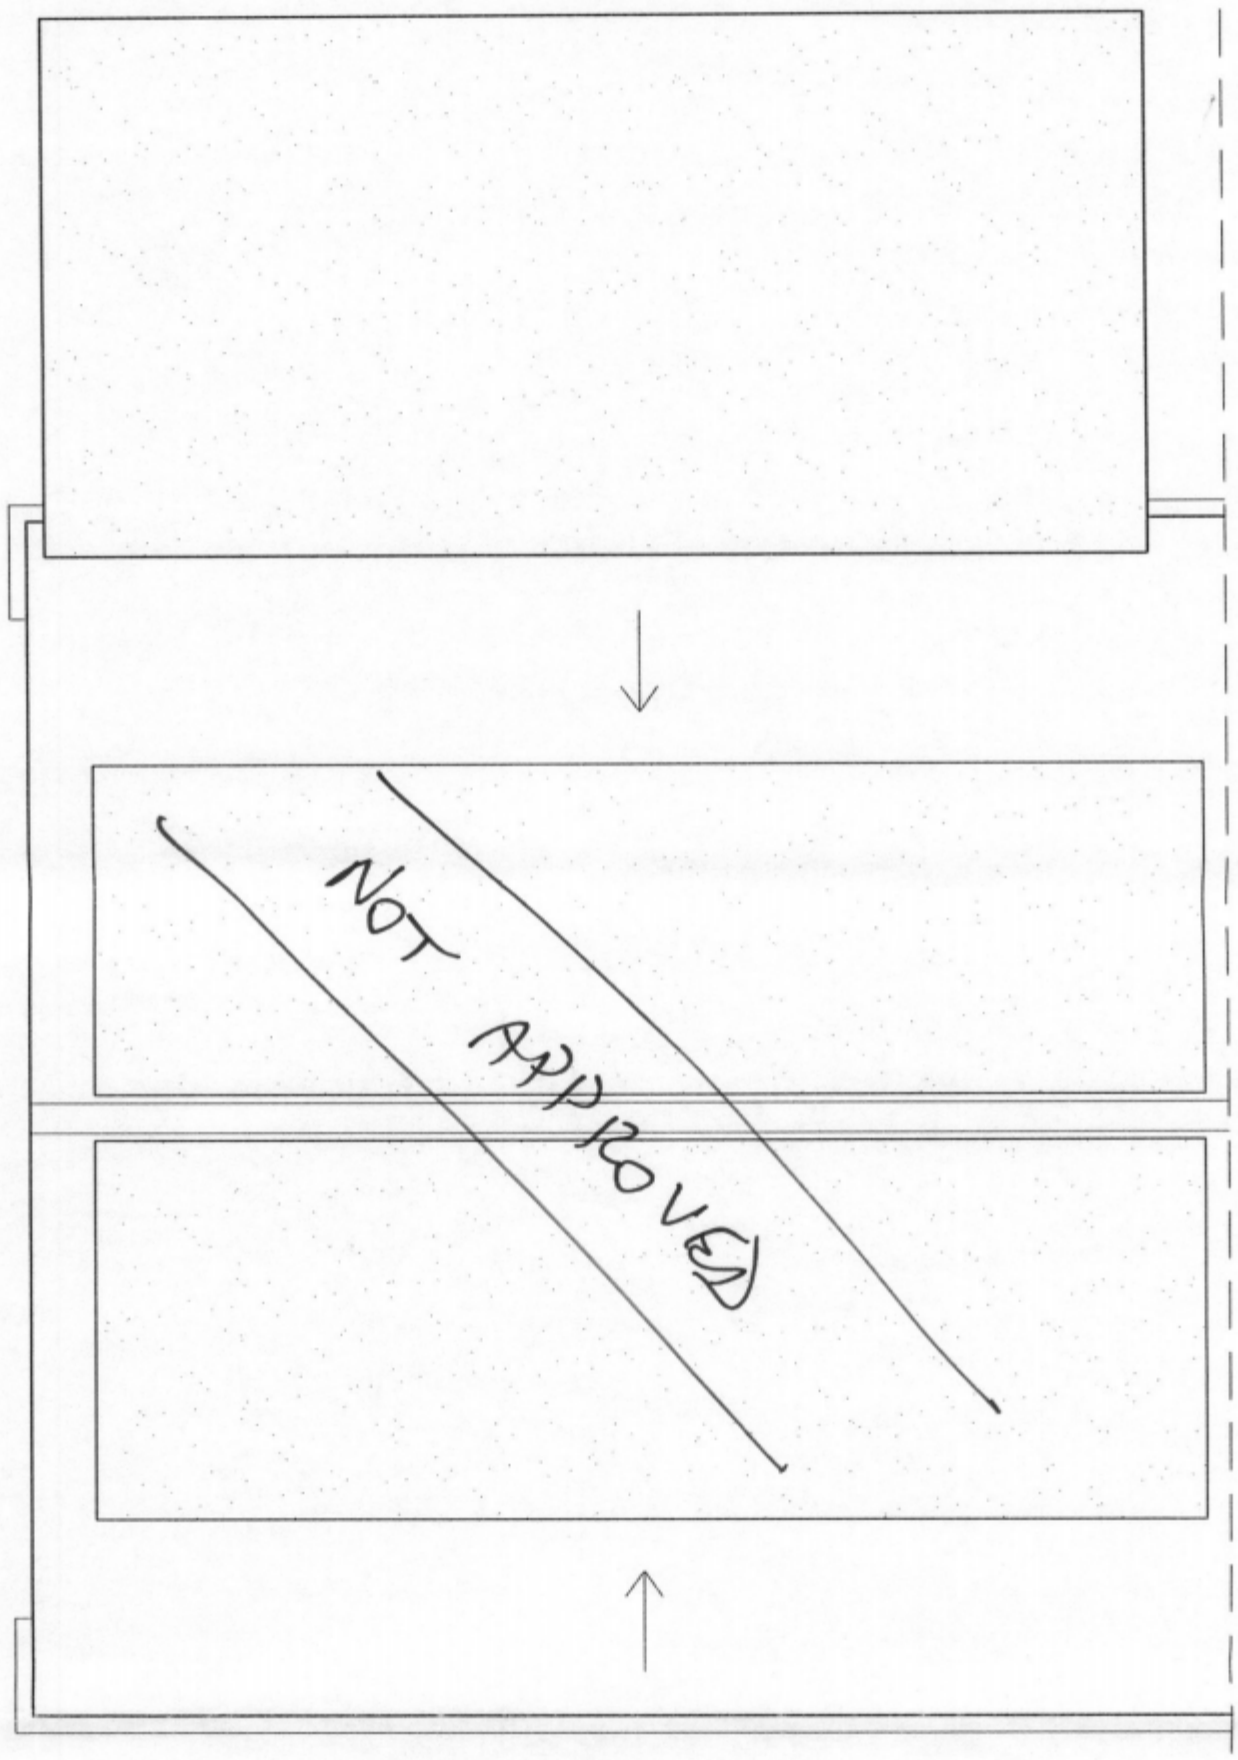

B.O.H. PERMIT

15 Alten Road Waterlooville PO7 6DR

1:50 at A3