

PERMIT

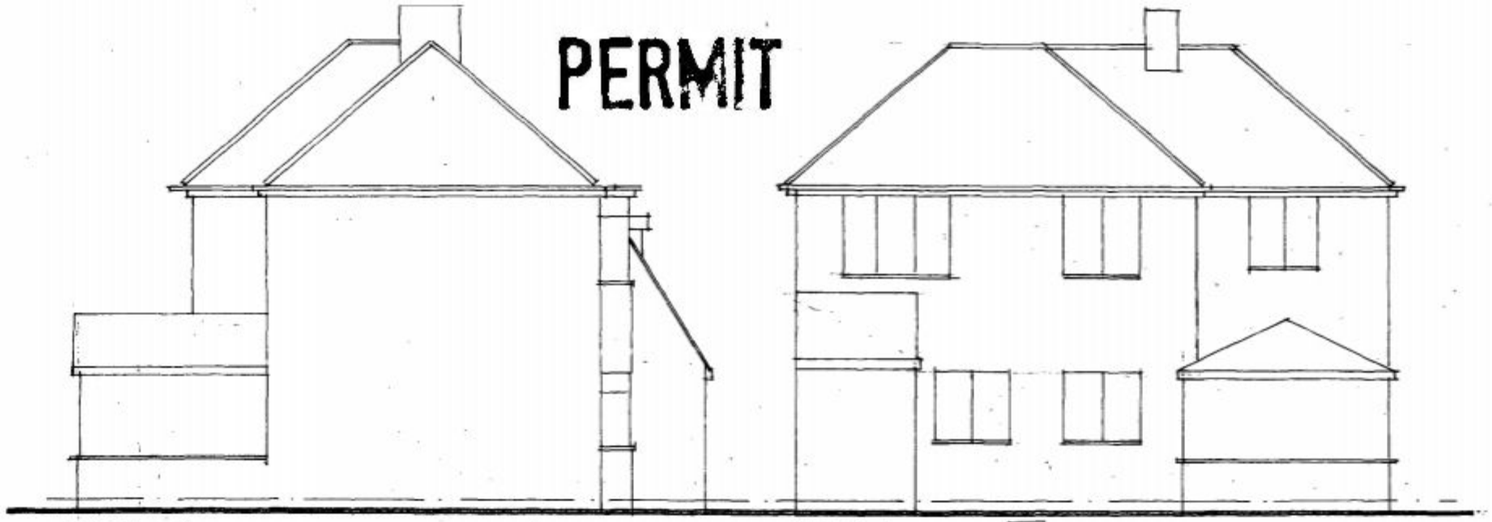

SIDE


REAR

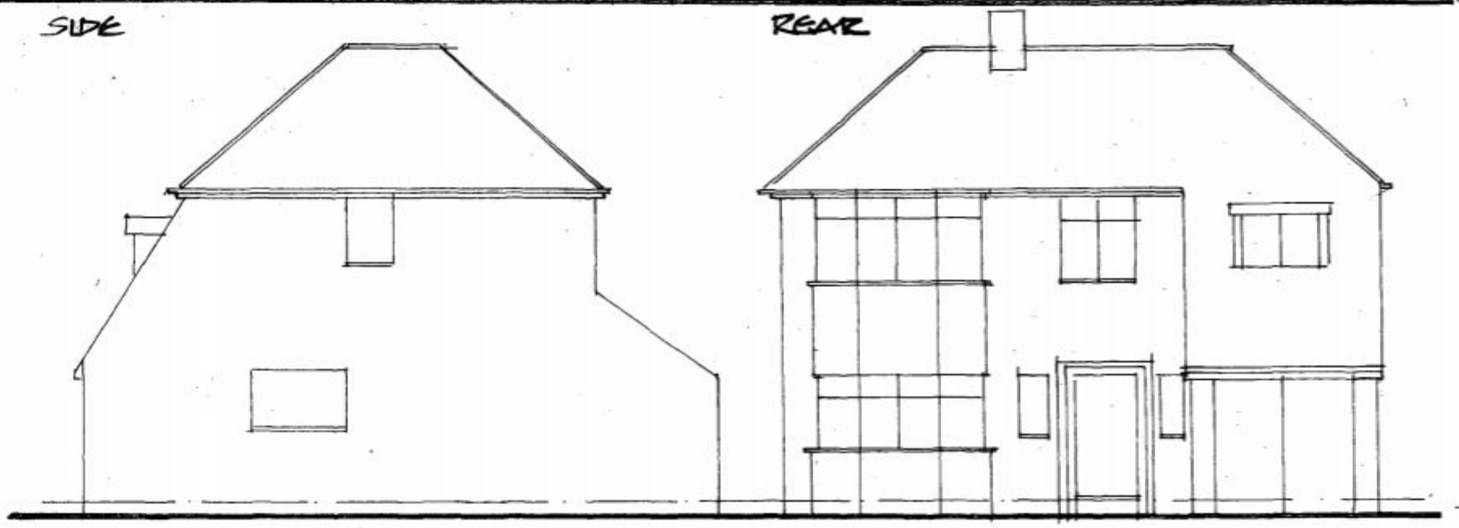


SIDE

FRONT

EXISTING ELEVATIONS 1:100

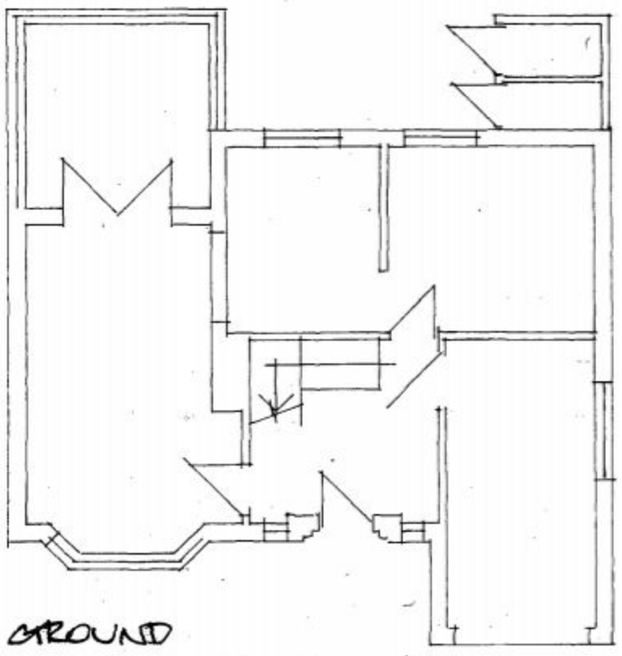


GROUND

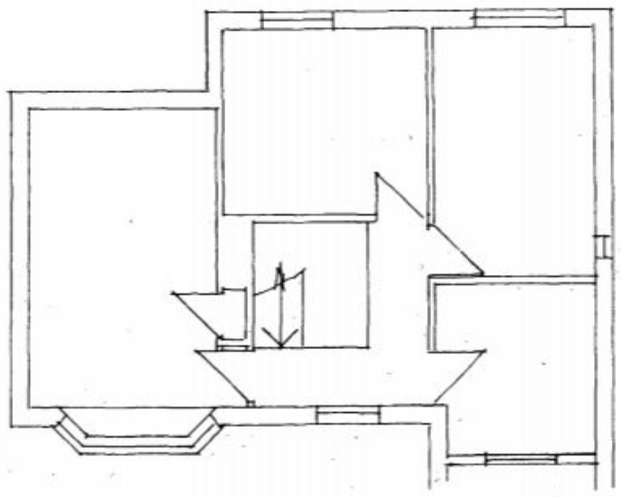


FIRST

FURNISH FLOOR PLANS 1:100

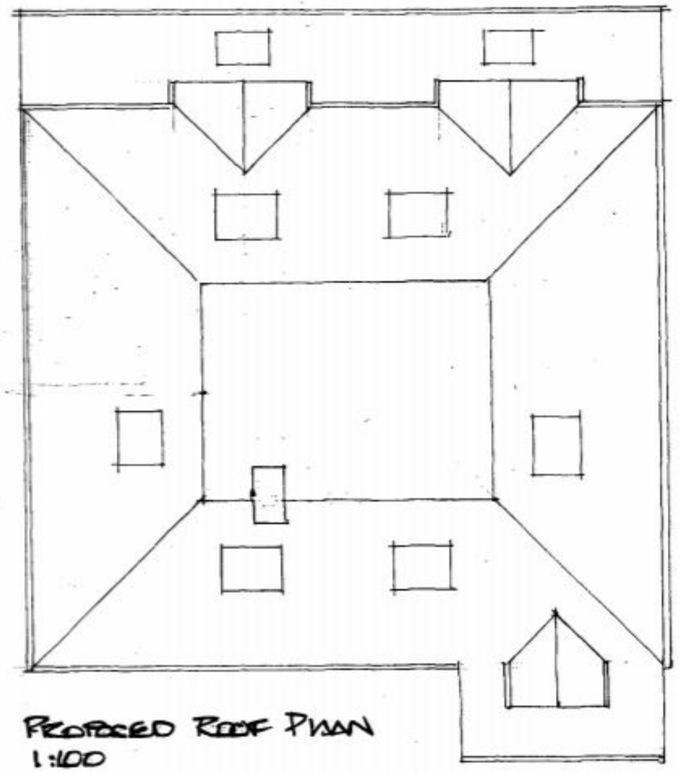

PROPOSED ROOF PLAN
1:100

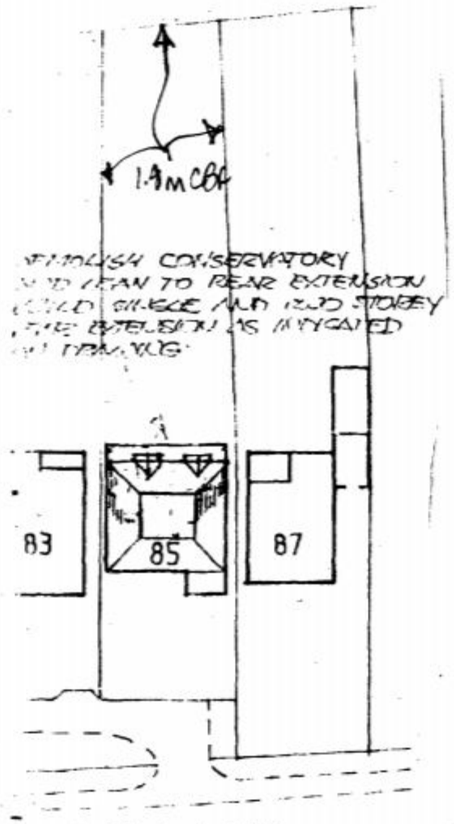

SITE PLAN 1:500

HAVANT BOROUGH COUNCIL
21 JAN 2011
RECEIVED

85 HULBERT ROAD
BEDHAMPTON