APP/10/0234

Note:

REFUSE

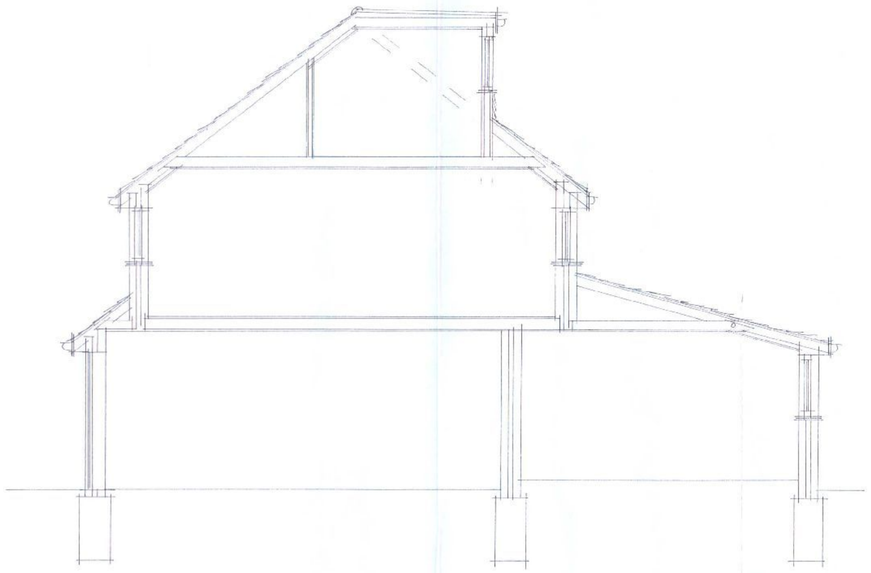

section bb

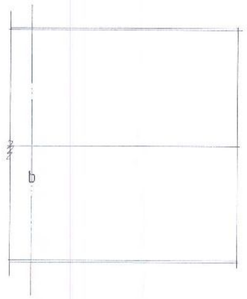

existing roof plan

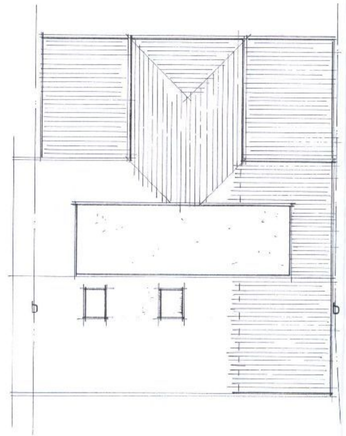

proposed roof plan

0 1 2 3 4 5 scale 1:50 m

0 2 4 6 8 10 scale 1:100 m

A	Date	Revision

© copyright

THORNS-YOUNG
ARCHITECTURAL

THORNS-YOUNG LTD.
232 London Road, North End, Portsmouth PO2 9BQ
Tel: 0231 9267 2883 Fax: 0231 9266 2167

HAVANT BOROUGH COUNCIL
11 JUN 2010
RECEIVED

Client
miss r thompson

Job Title
20 woodlands way
leigh park
havant

Drawing Title
section, roof plans & notes

Scale 1:50, 1:100 AT A1.

Date apr '10 | Drawn by sa

Drg. No. 3056·10·3. | Rev.

MERCURY GRAPH CS 537451

ARCHITECTURAL 594 x 841mm A1.