ANTHONY LEGGETT ASSOCIATES
Architectural Services
82 Battenburg Avenue
Portsmouth PO2 0SW
02392 - 693951

HAVANT BOROUGH COUNCIL
16 AUG 2010
RECEIVED

13. 8. 2010.

Hard copy of 1:200 As Requested.

HAVANT BOROUGH COUNCIL
16 AUG 2013
RECEIVED

Streetwise

Enabled by Ordnance Survey

AREA 36m x 36m
SCALE: 1:200
CENTRE COORDINATES: 472621. , 106545.86
93

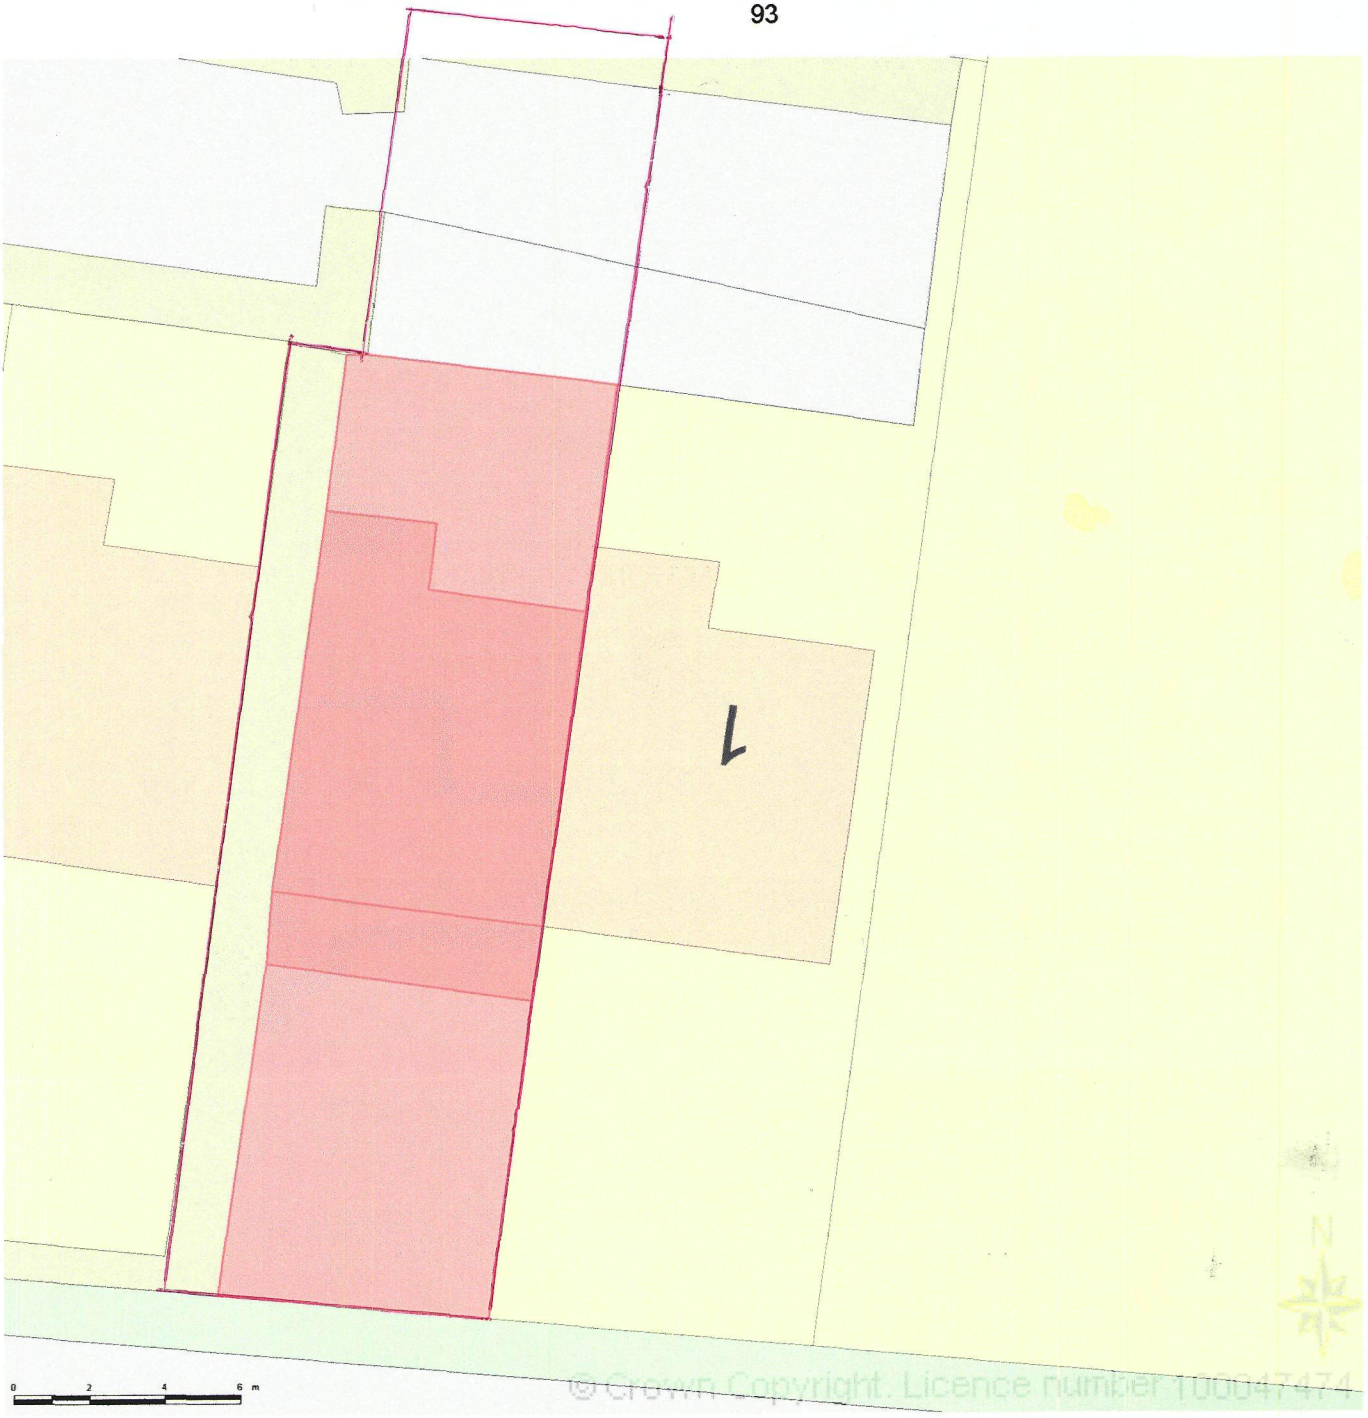

Supplied by Streetwise Maps Ltd
www.streetwise-maps.com
Licence No: 100047474

R. 2 GRANGE CLOSE
HAVANT.