
Volumetrics

Permitted Development


Main Hip to Gable
LengthxDepthxHeight/6
10.390x5.195x3.550/6=31.936m3
less 0.653 hipped back top = **31.283m3**

Hip to Gable extension to be constructed under **Permitted Development Rights**

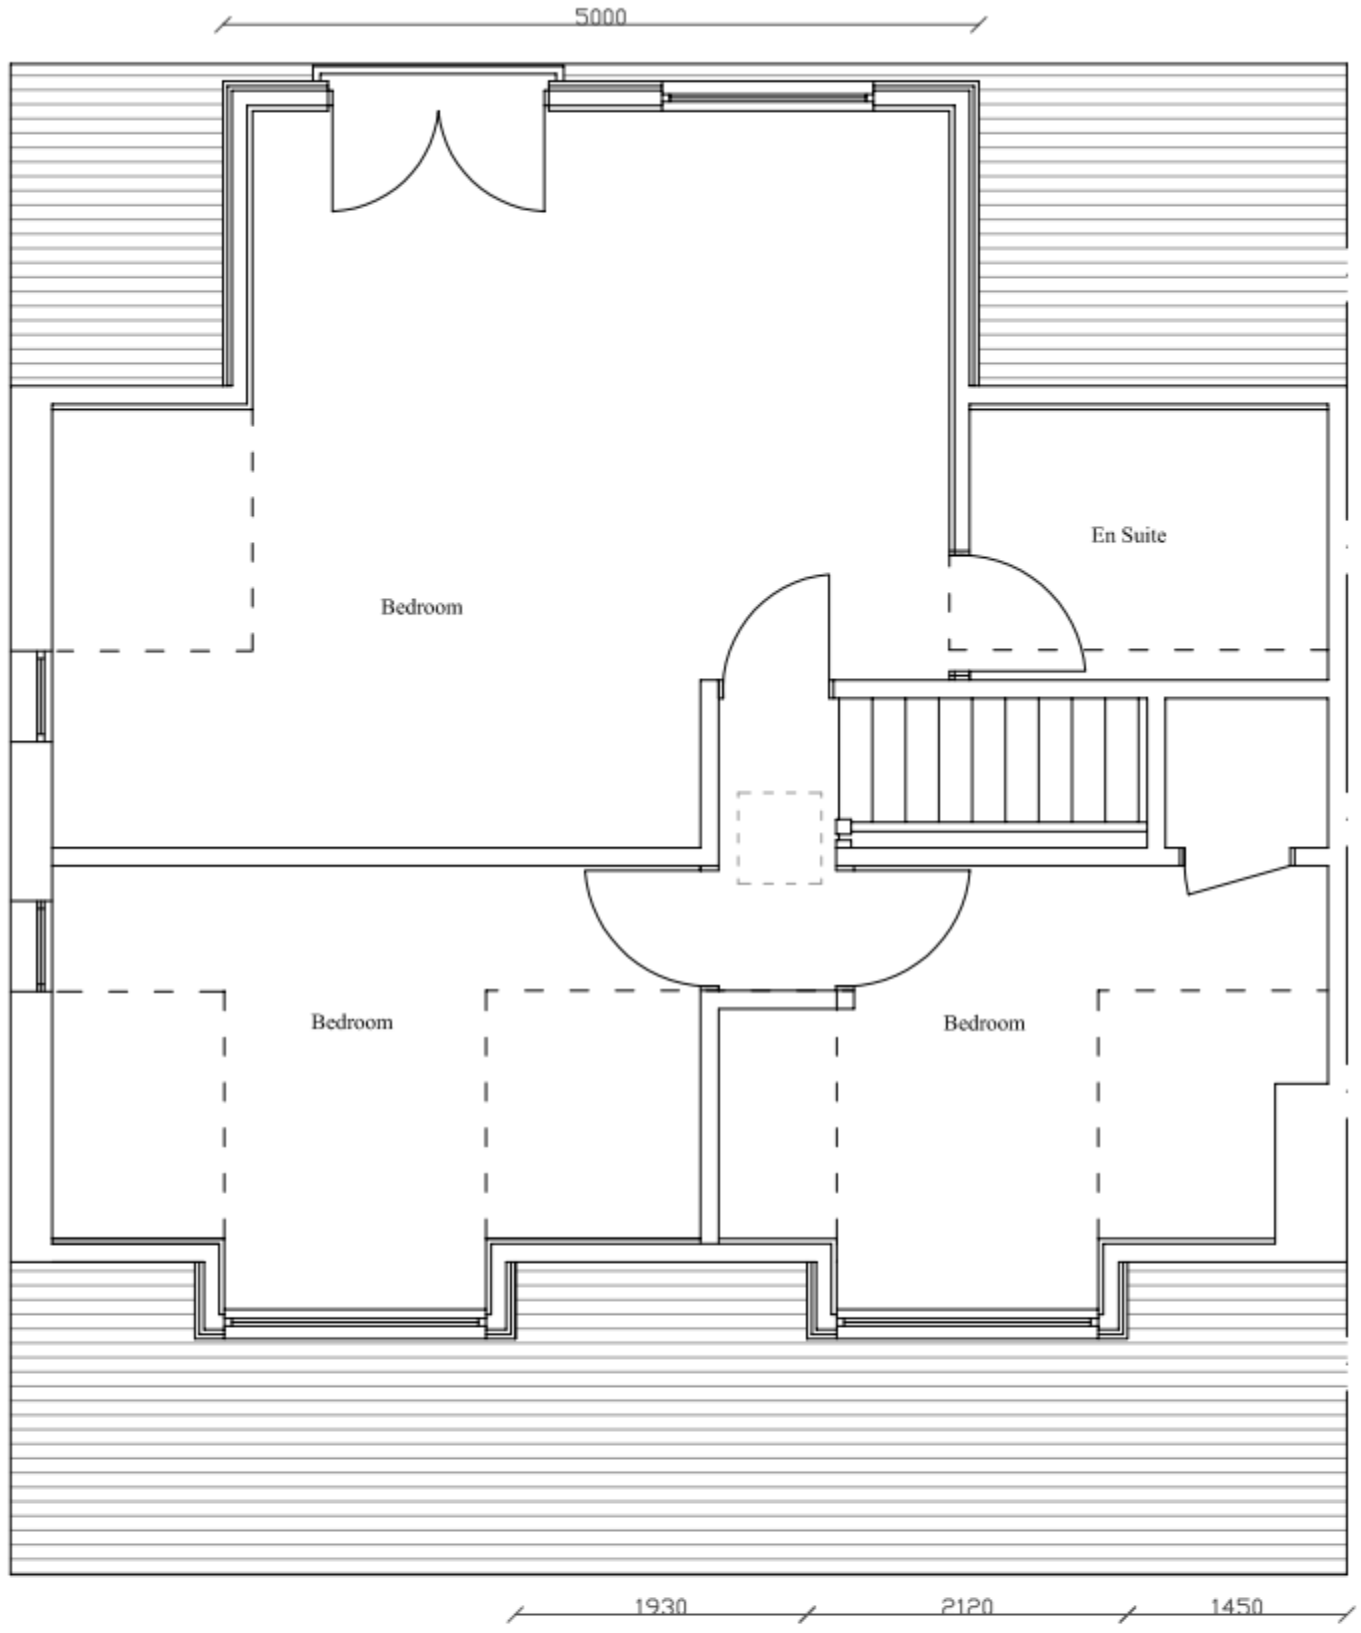

Proposed First Floor

PERMIT

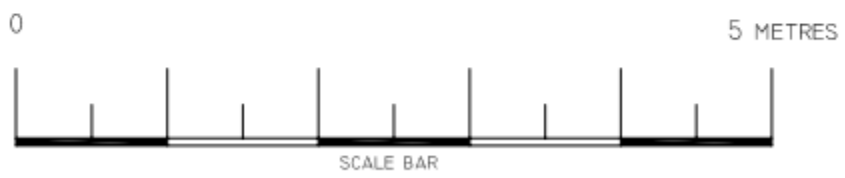

Technical Drawings Ltd
Willowdene, Fletchers Lane
Sidlesham, West Sussex,
PO20 7QG
Phone: 01243 649123
Mobile: 07754414693

Mr & Mrs Plumb
14 Westbourne Avenue
Emsworth
PO10 7QU

Proposed First Floor

Project Number:	14WES-11	Drawing No:	04
Date:	1st August 2011		
Drawn By:	Technical Drawings Ltd		
Checked By:	JEG	Scale:	1:50