
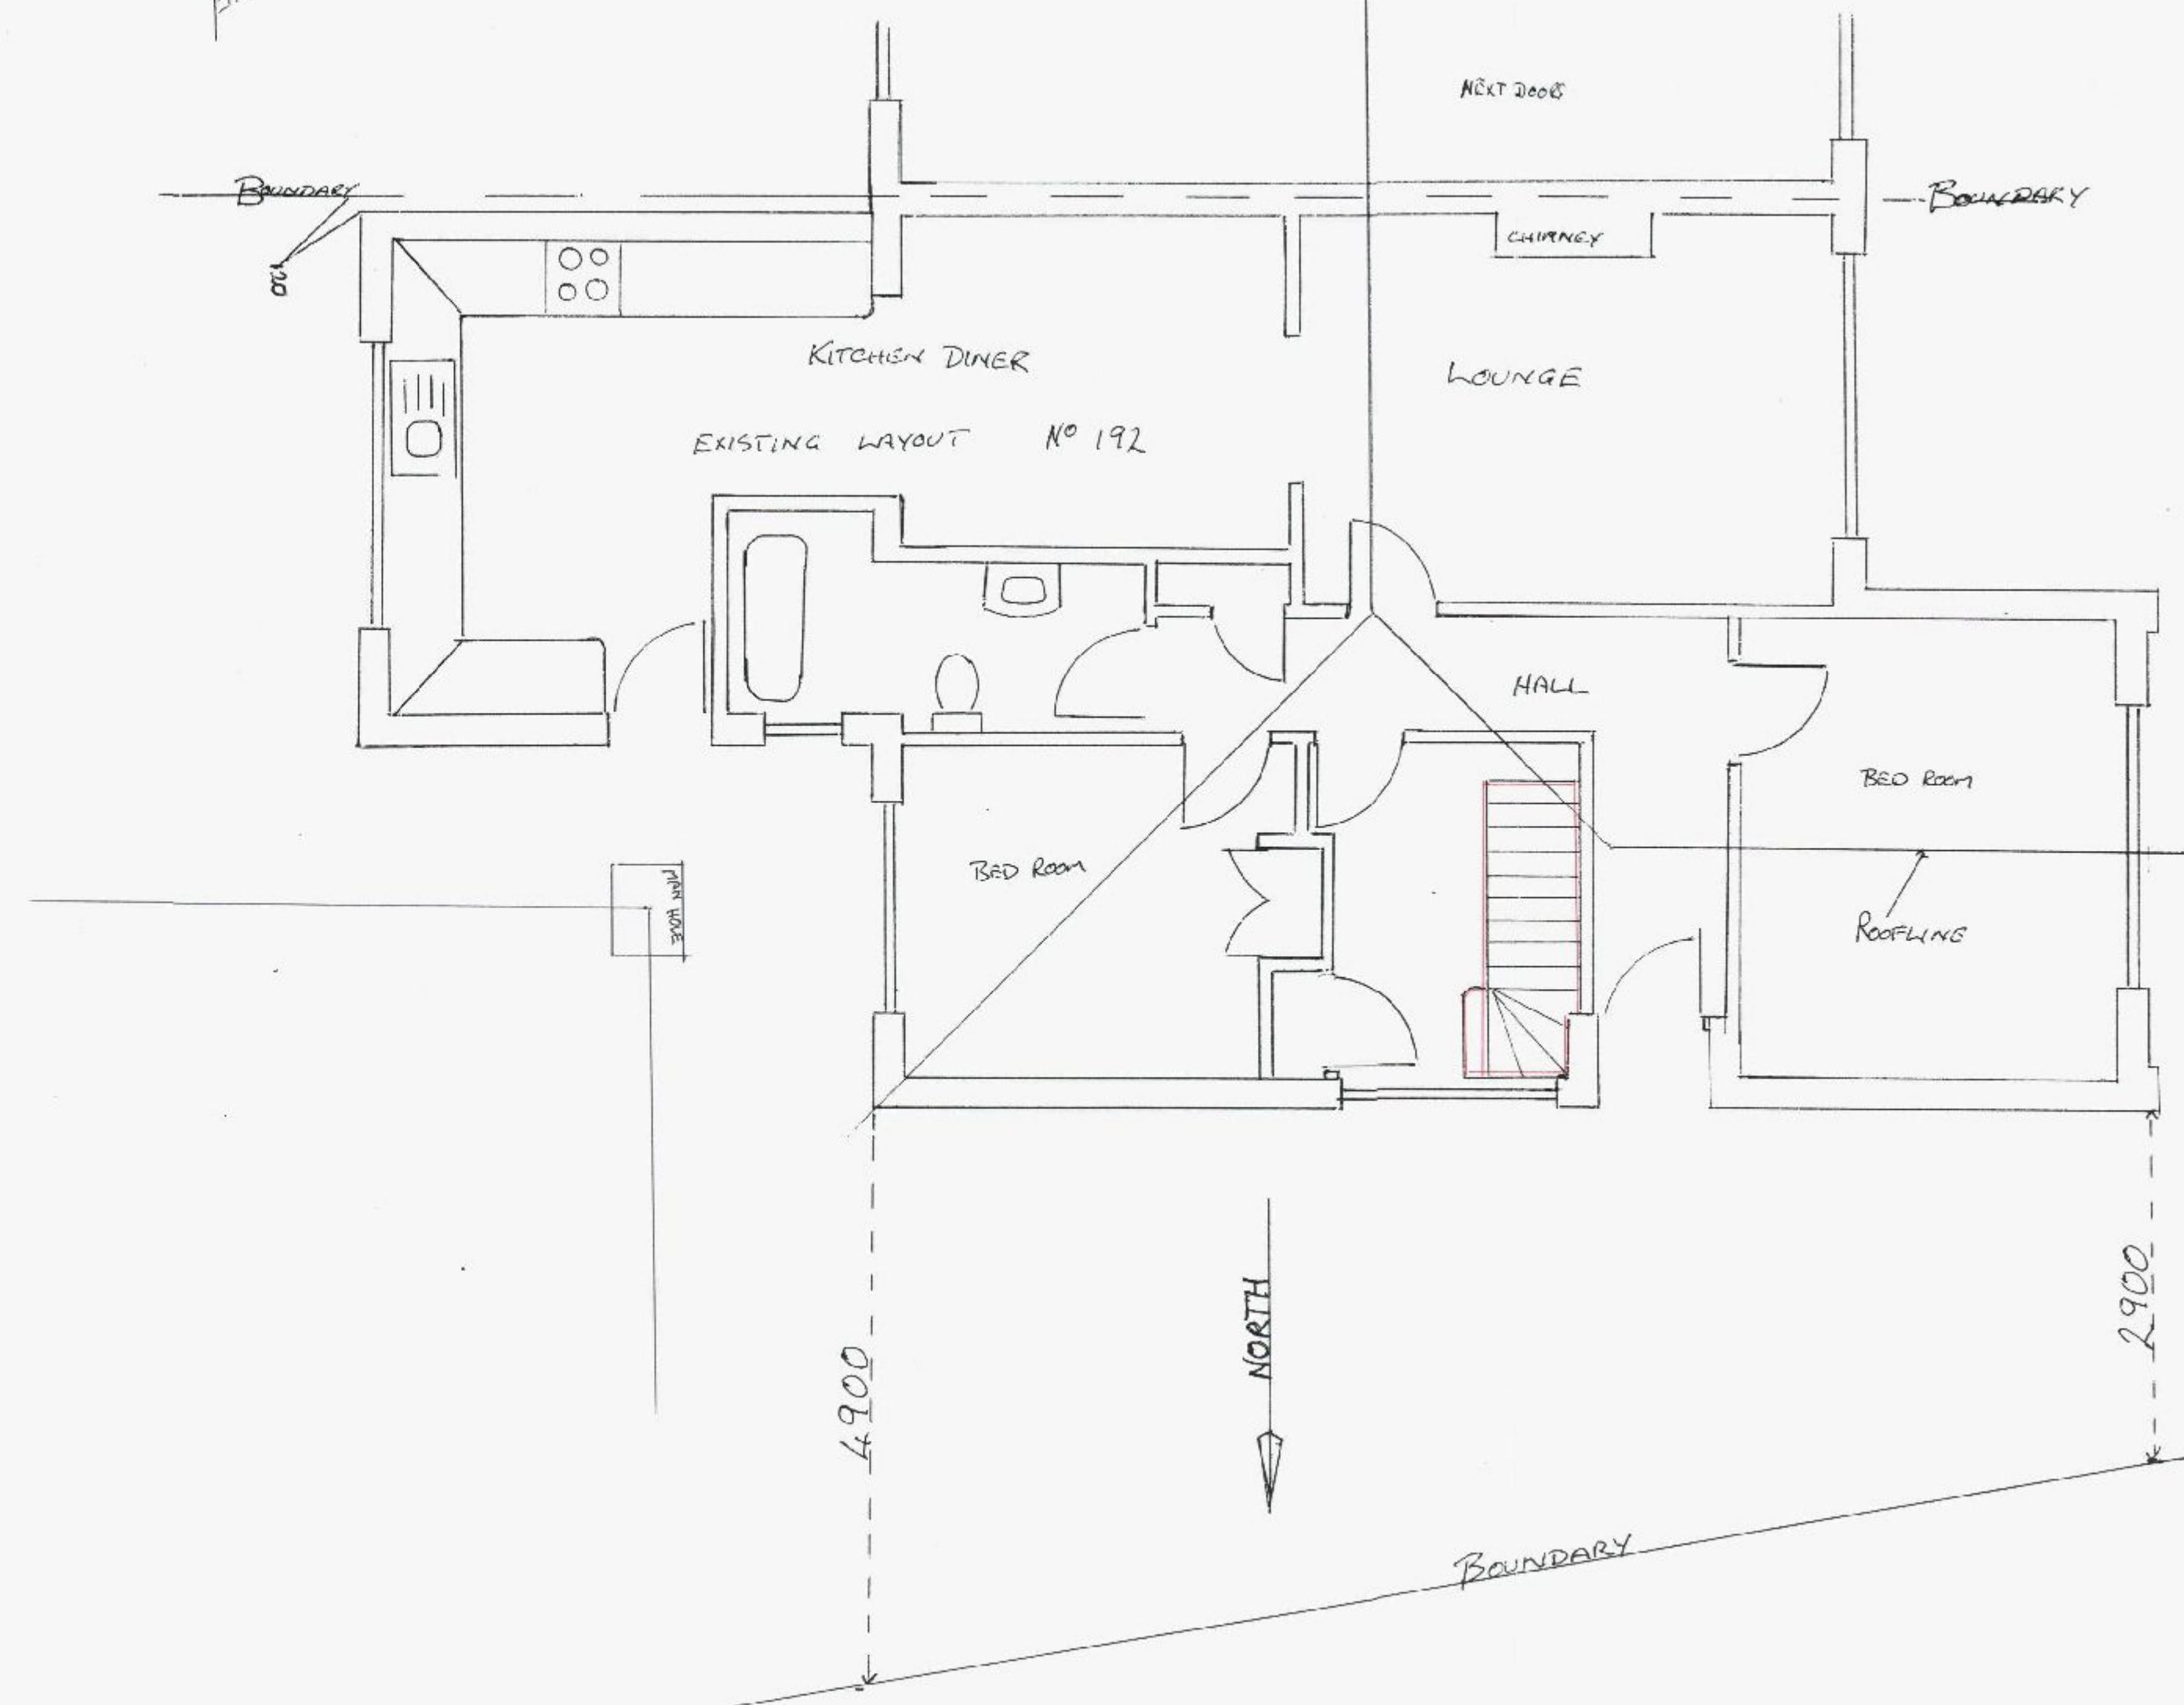
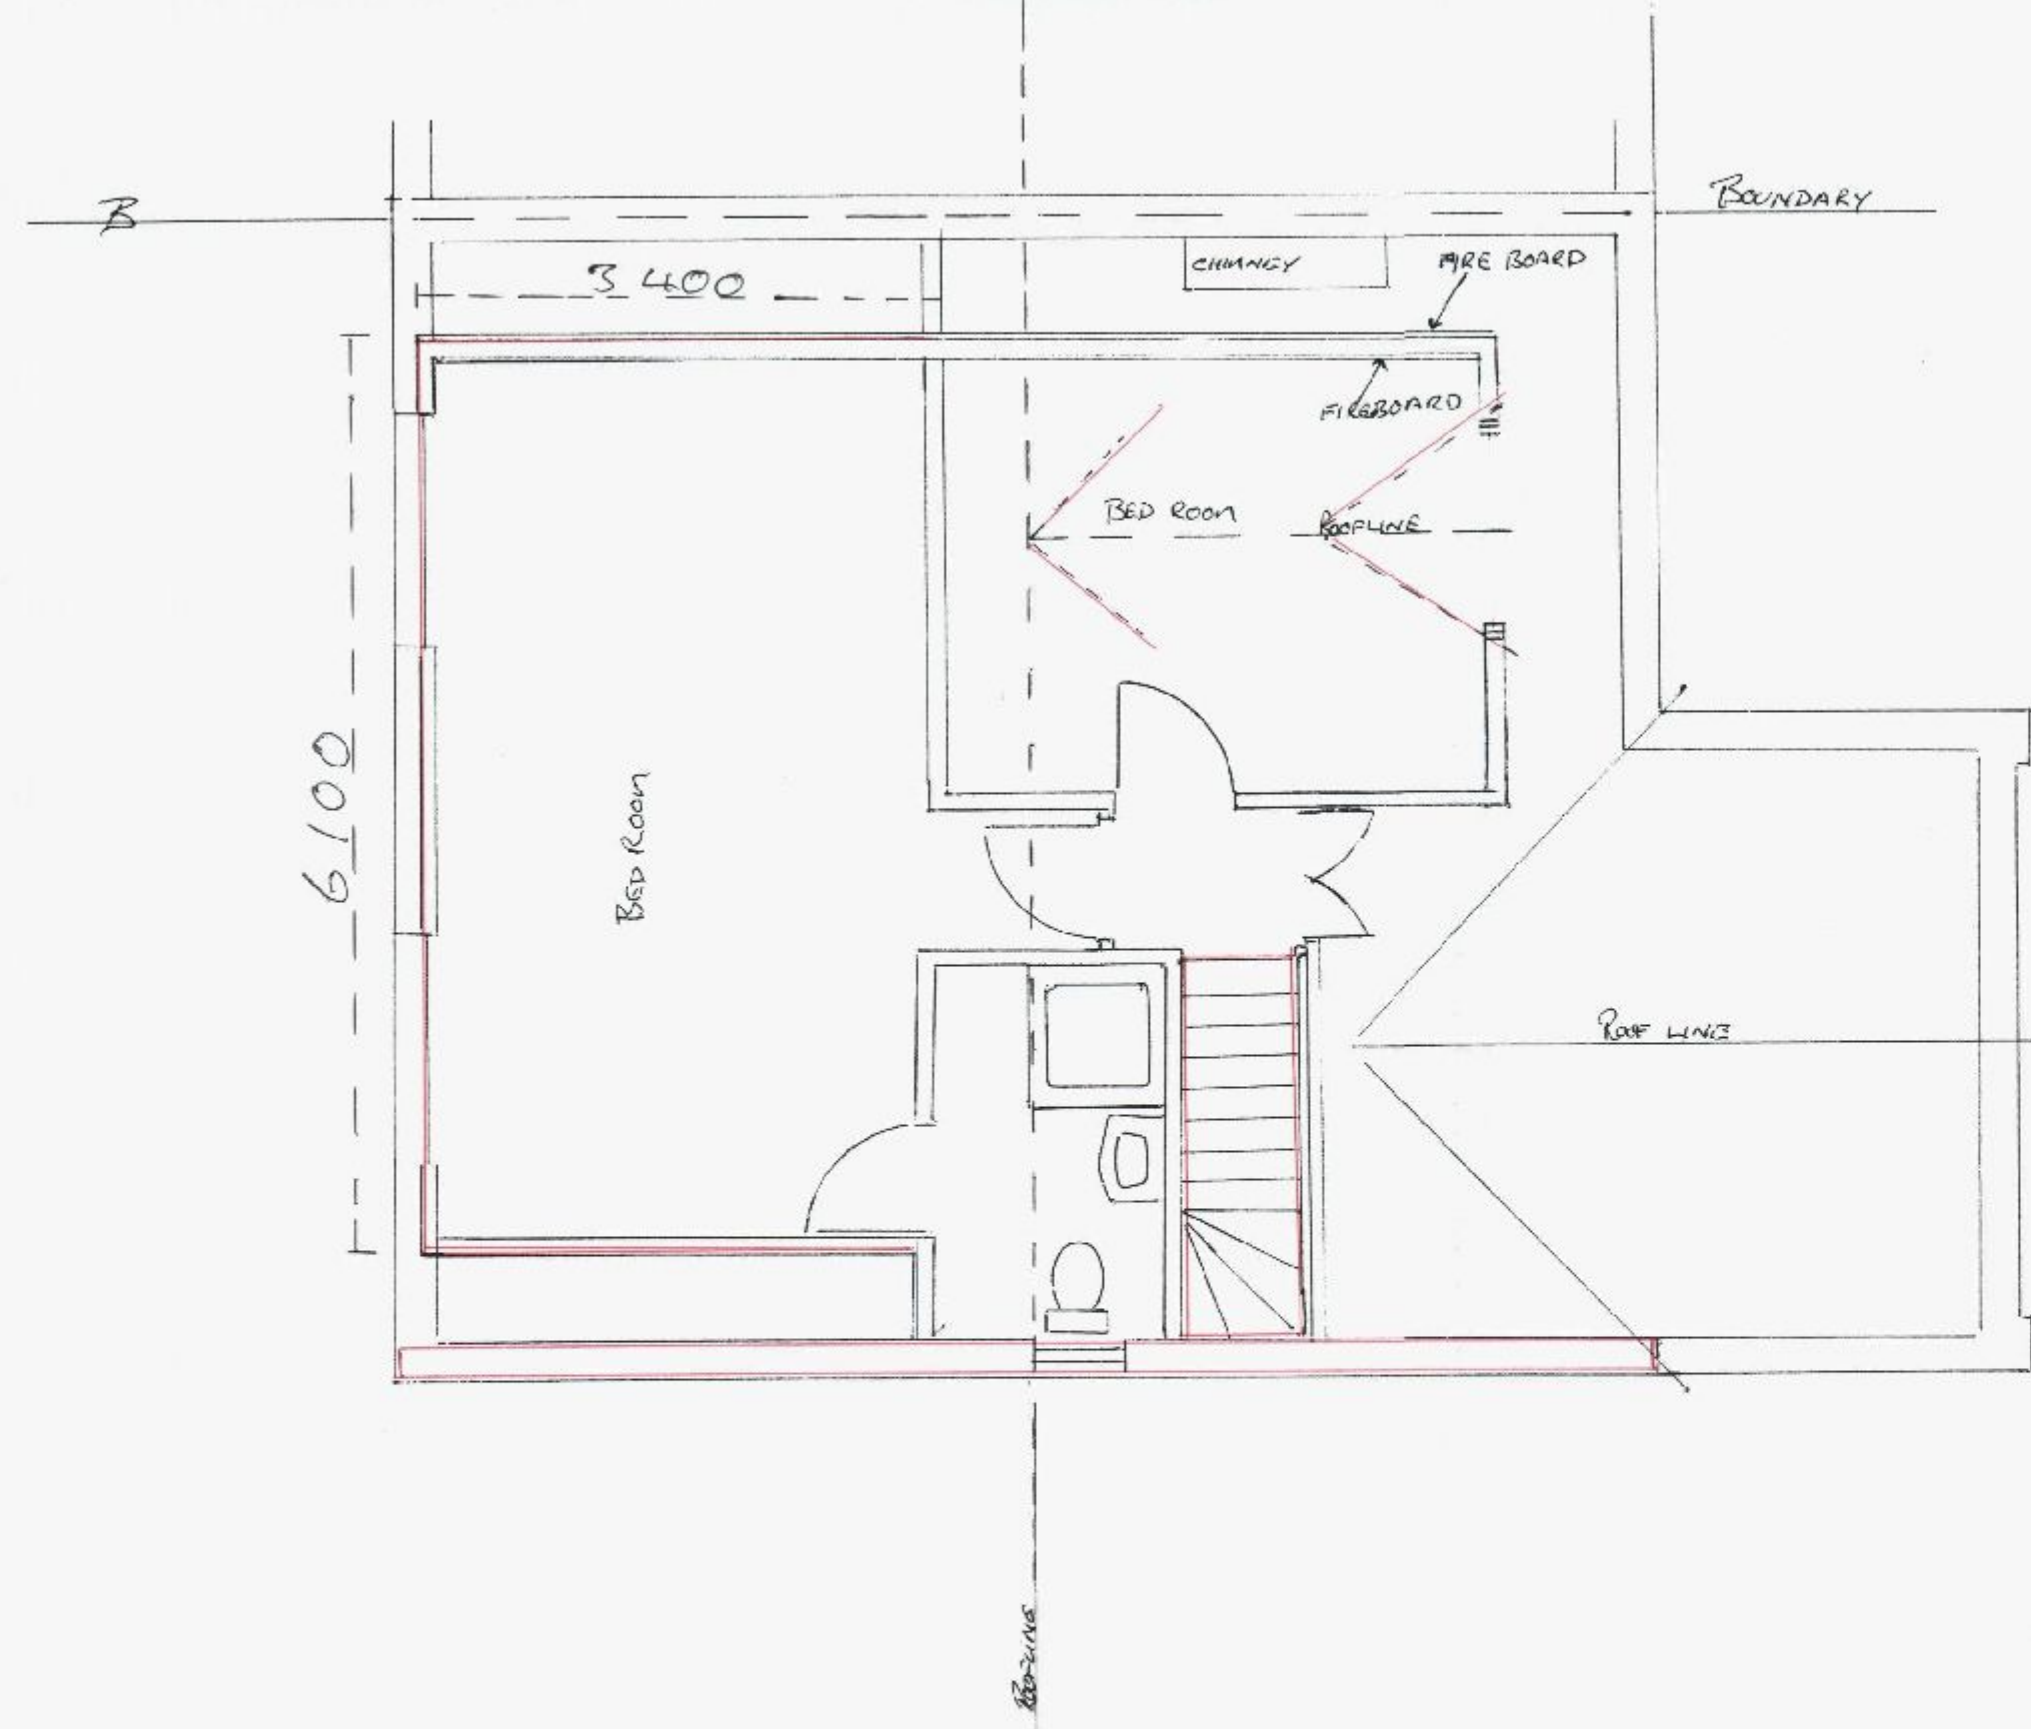
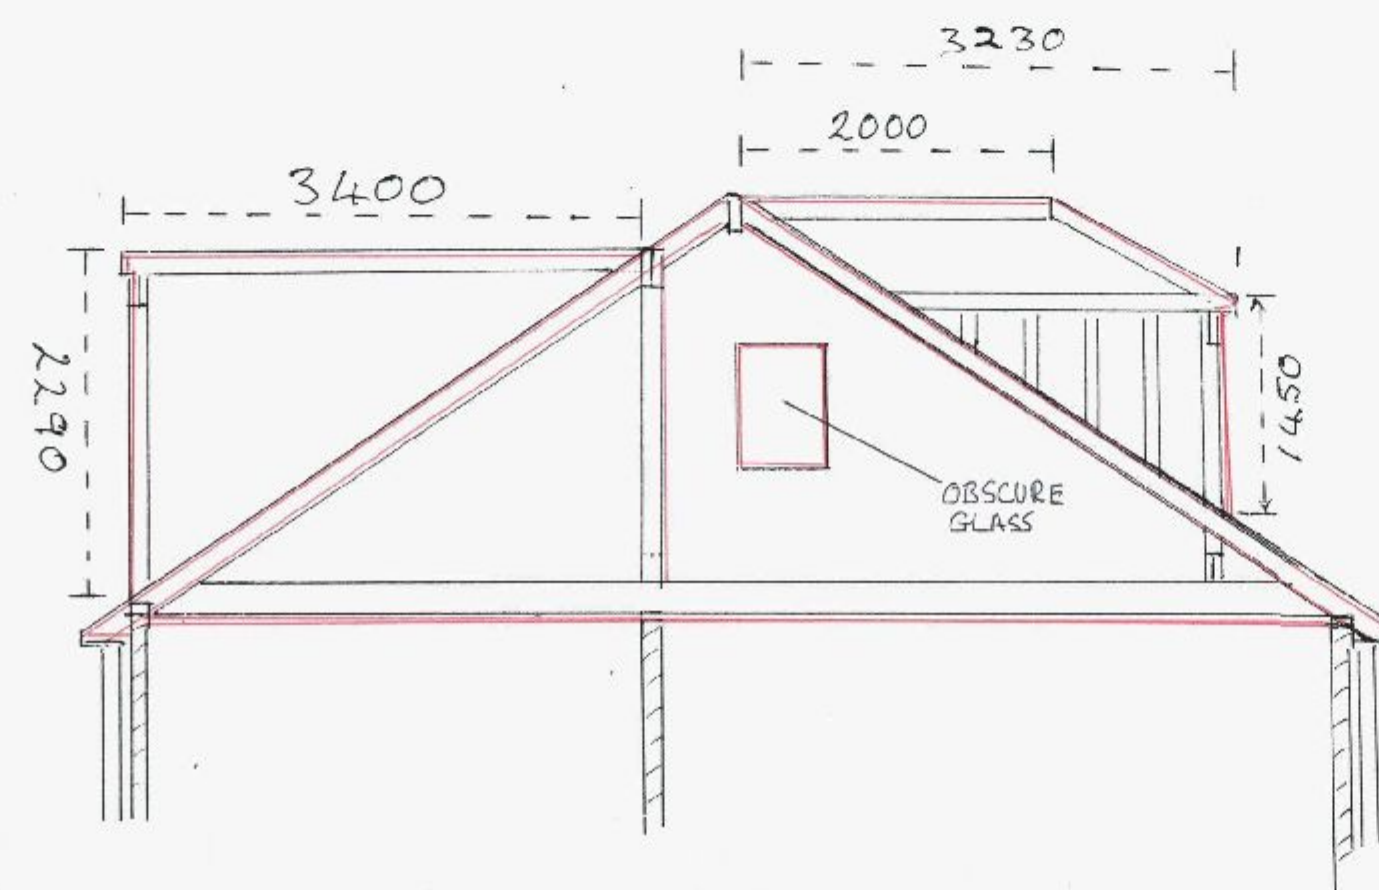
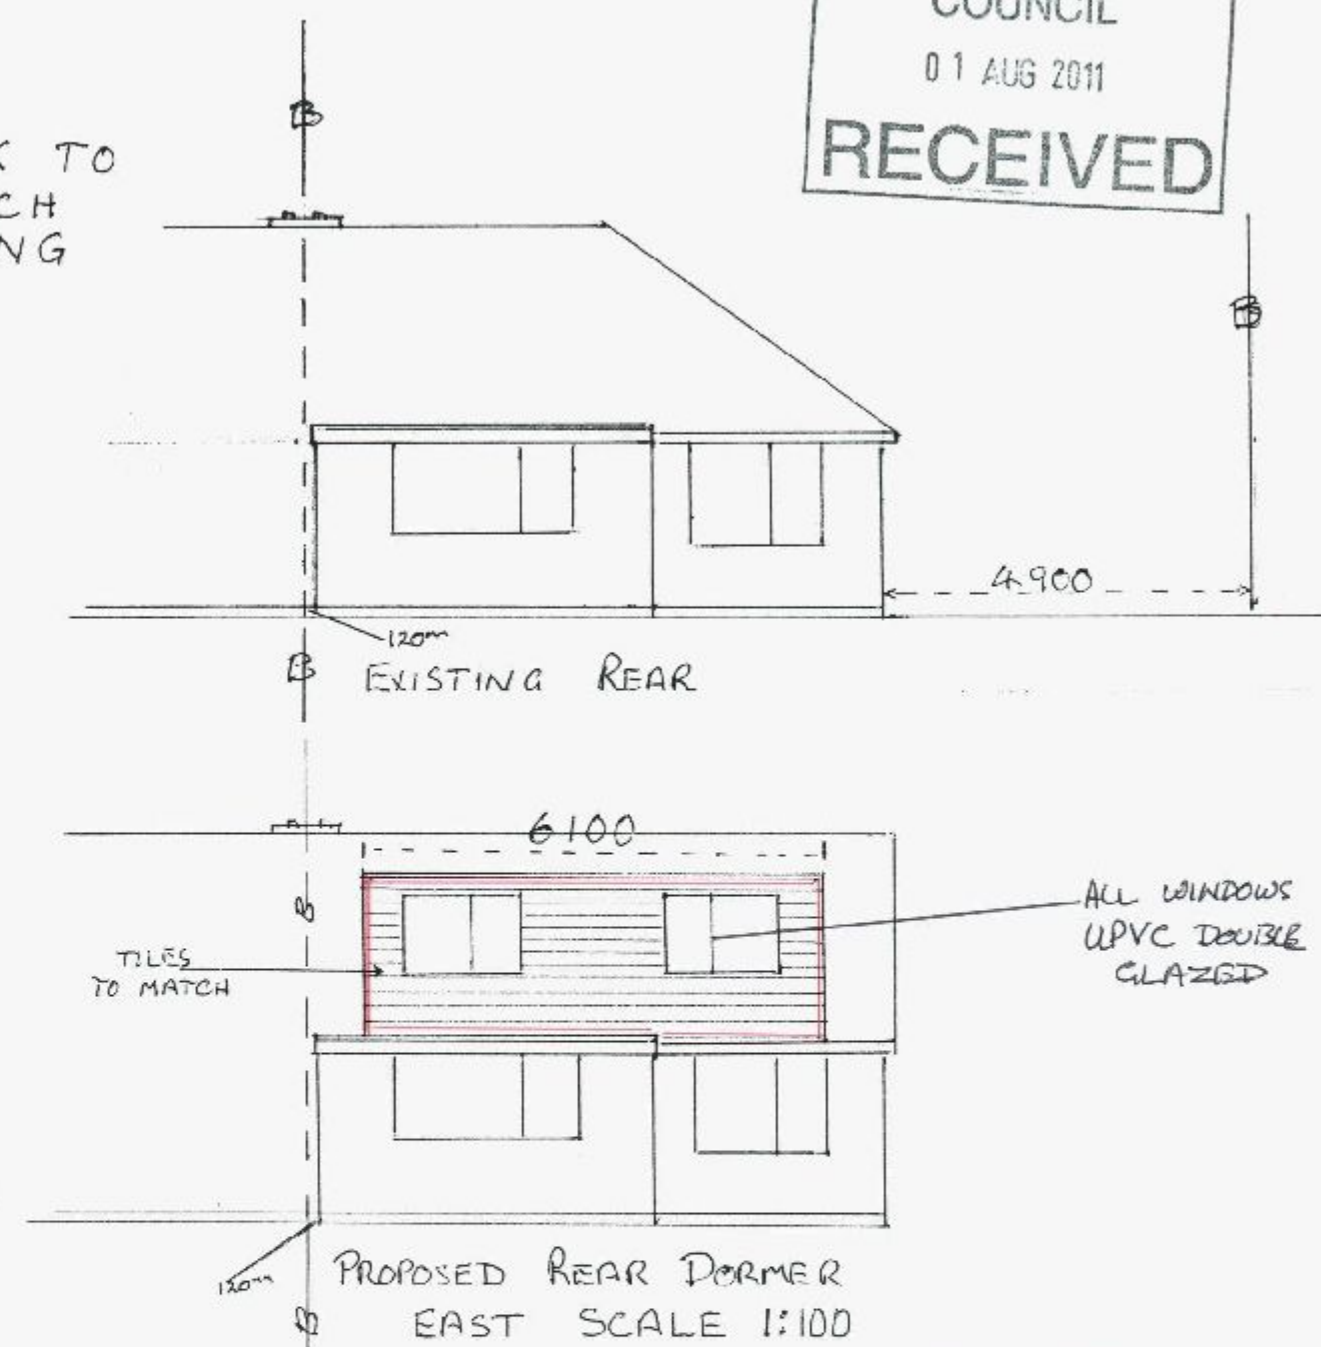
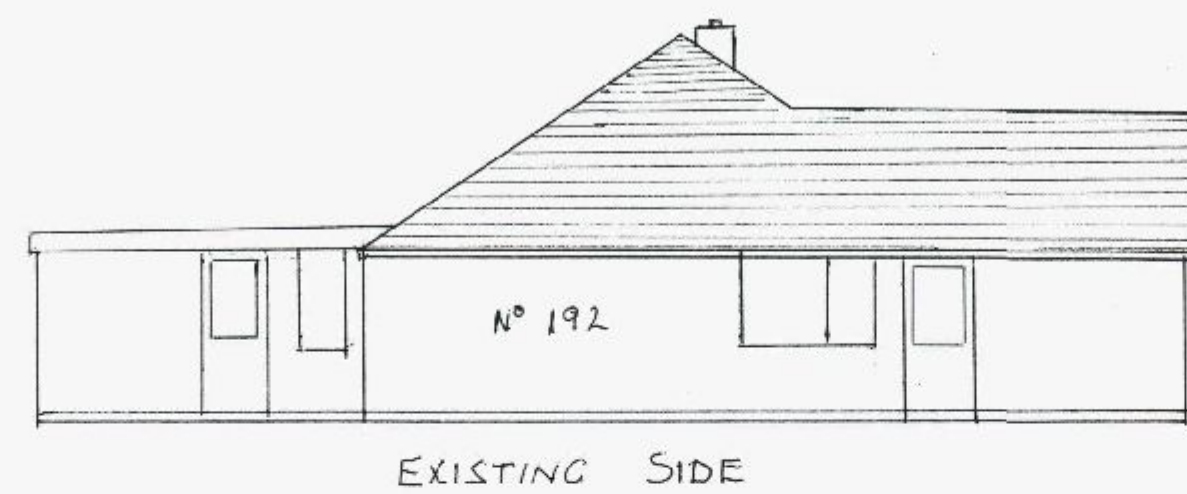


# PERMIT

FAVANT BOROUGH COUNCIL  
01 AUG 2011  
**RECEIVED**

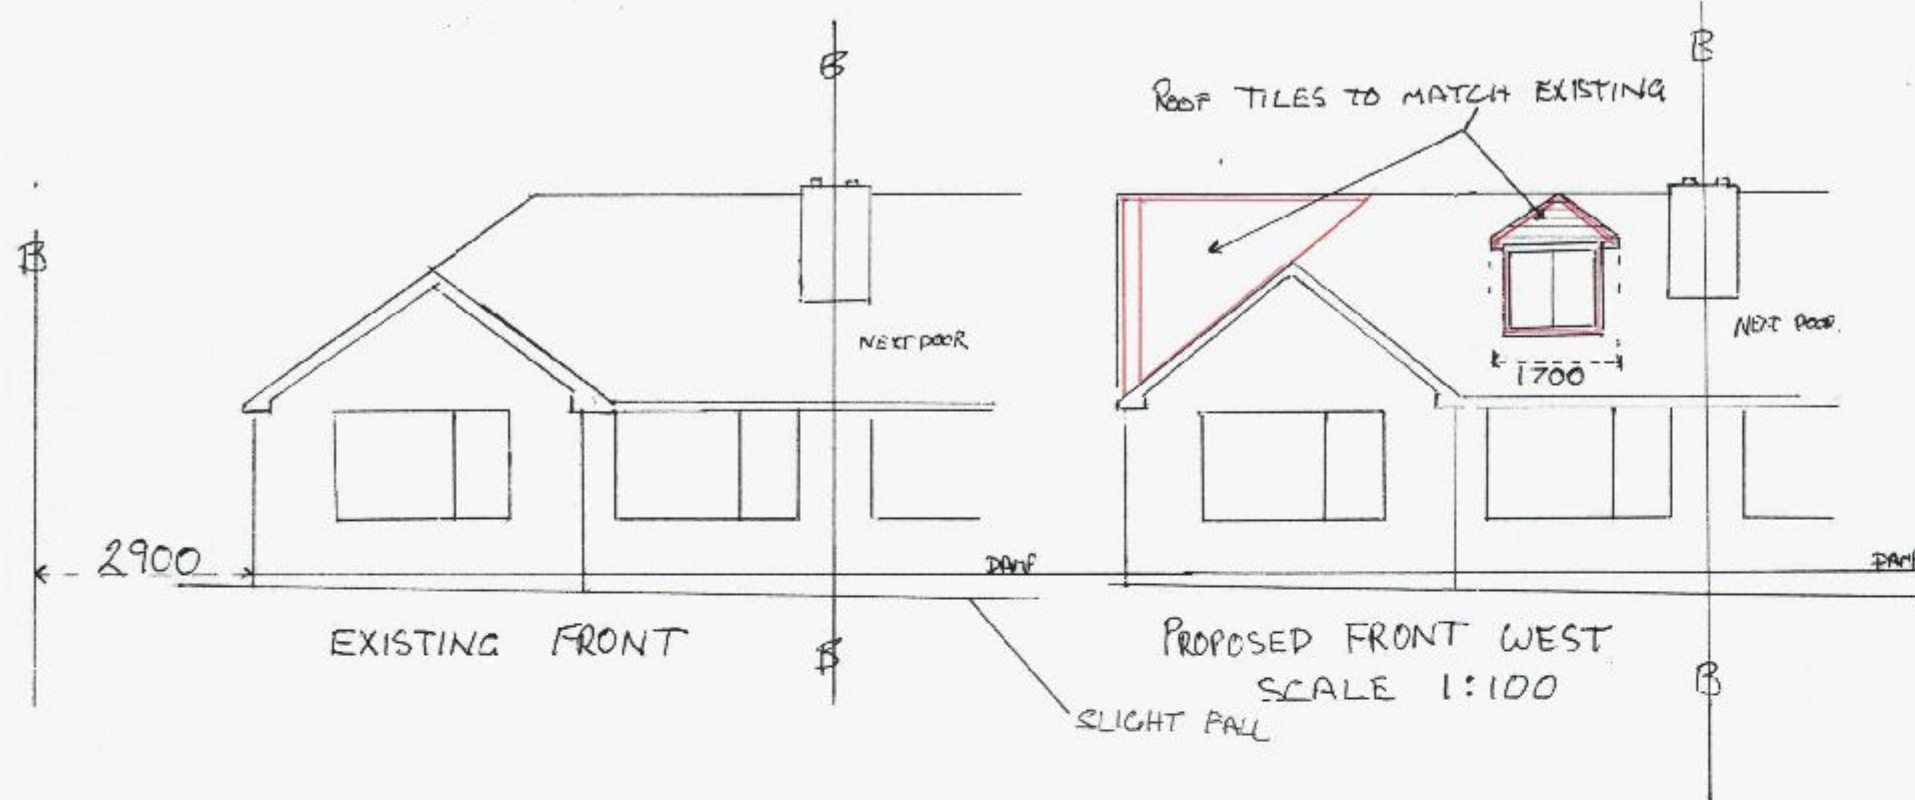

ADDRESS OF PROPOSED  
MR HEATH BRADBURY  
192 CHERRYTREE  
AVENUE  
WATERLOOVILLE  
PORTSMOUTH  
HANTS  
PO8 8AX

ALL STRUCTURAL  
CALCULATION  
FOR INSULATION  
STEELS  
TIMBER  
SIZES  
TO FOLLOW

SCALE  
1:50 1:100 1:500  
1:1250

DRAWING TITLE  
PROPOSE FRONT AND  
REAR DORMER  
GABLE END WALL  
ON NORTH SIDE  
AND WINDOW FOR  
EN-SUITE  
OBSOLETE GLASS

DATE