
PERMIT


The design of this site is in accordance with the following Design Documentation:

Radio Base Station design Guide & Specification - Issue Date 22/12/2009
Technical Guidance Notes - None

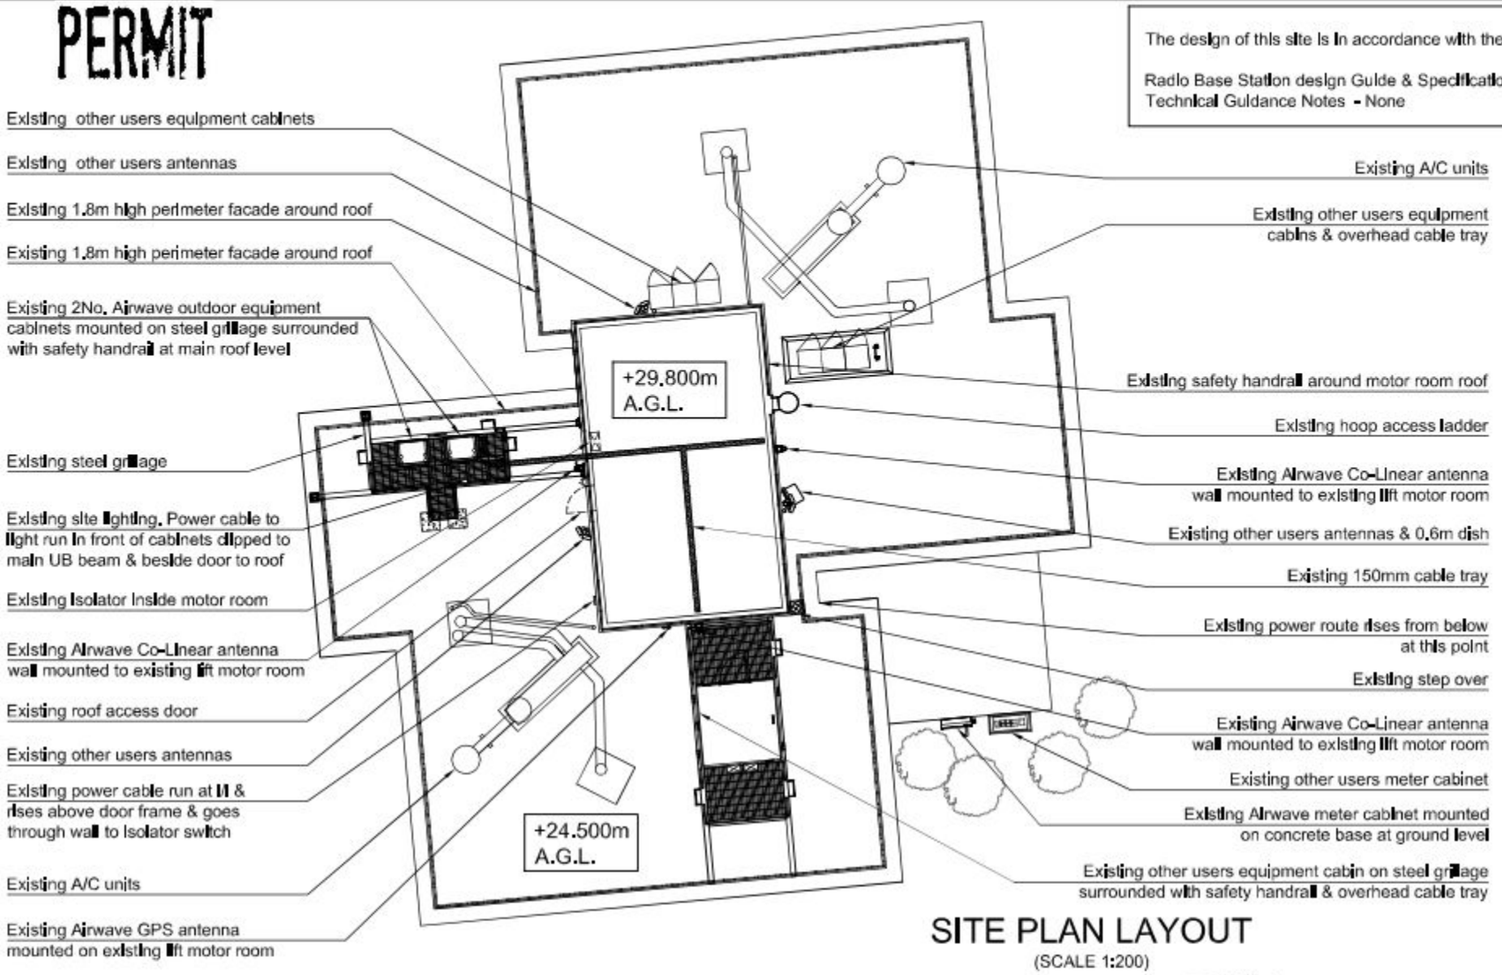

SITE PLAN LAYOUT

(SCALE 1:200)

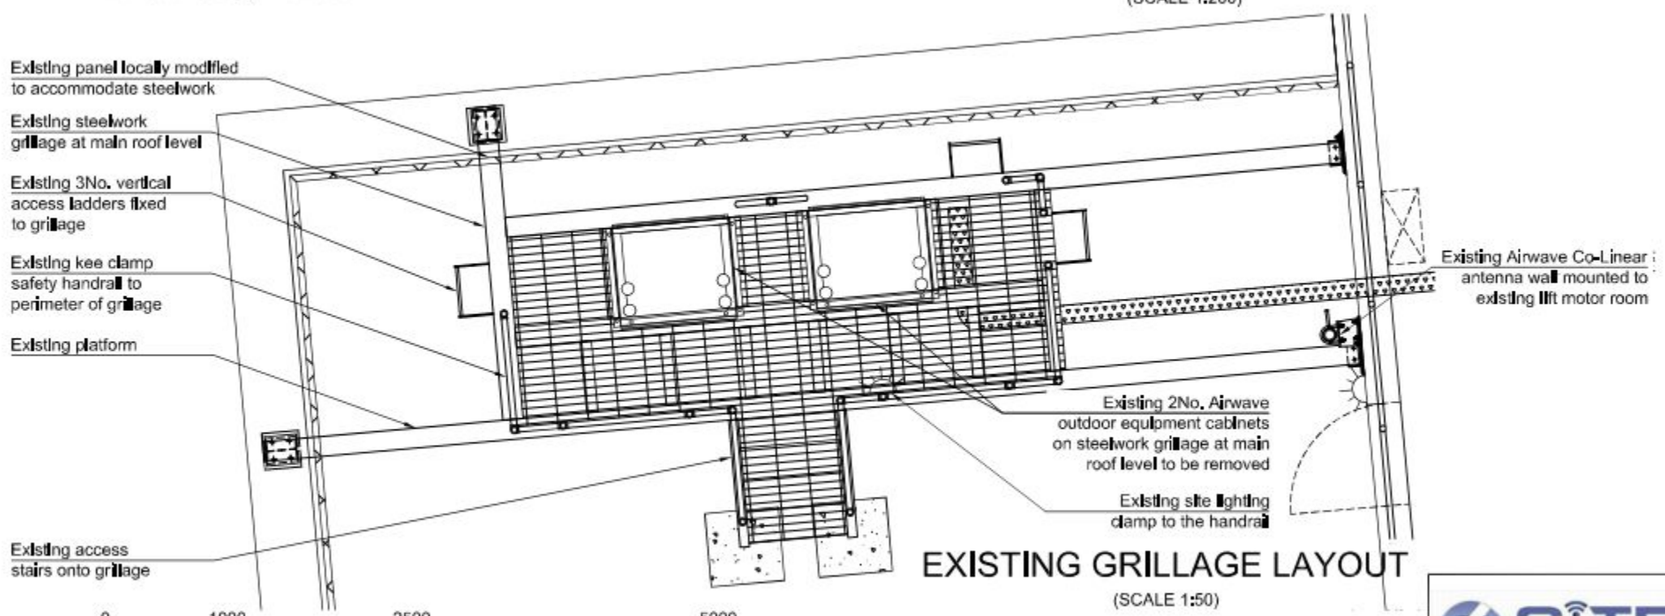


EXISTING GRILLAGE LAYOUT

(SCALE 1:50)

2500 0 1000 2500 5000

ORIGINAL SCALE AT A3 - 1:50

ALL DIMENSIONS IN MILLIMETRES

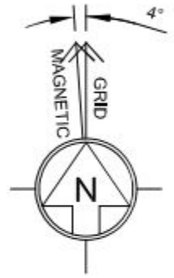

NOTE: ORIGINAL DRAWING SIZE A3

NOTES

1. This drawing to be read in conjunction with HAM0380-Series drawings and standard Airwave drawings.
2. All dimensions are in mm unless otherwise noted.

Airwave - PSRCP Power Supply	
REC Power Supply Required	Y

Proposed Airwave - PSRCP Cabin Schedule				
Manf.	TFL	Colour Ref.	10A05	
Type	T875	Gland Pos. A/B/C	A	
Dimension (mm)	2712 x 2712 x 2810	Door hinge L/R	L/Hand	
Material	Galvanised Steel Welded Construction	Pre assembled	Y	Flatpack

Airwave - PSRCP Meter Cabinet Schedule			
Manf.	Optima	Colour Ref.	10A05
Type	Standard	Material	Galvanised Steel Welded Construction
Dimension (mm)	1000 x 1000 x 450		

Airwave - PER Details	
No. of Carriers	Upto 6+6+6
Autonomy	6 hours

Rev	Date	Amendments	Drawn By	Approved By

GallifordTry
WOLVEY - HINCKLEY - LEICESTERSHIRE - LE10 3JF
TEL: +44 (0)1455 222792 - FAX: +44 (0)1455 222758

AIRWAVE
Airwave Solutions Ltd
1st Floor, Wellington Street, Slough. SL1 1YP.

Job Title
HAM0380 - LANGSTONE HOUSE
Lockerley Road, West Leigh
Havant, Hants, P09 2HJ

Drawing Title
PLANNING DRAWING
EXISTING SITE LAYOUT
SHEET 02

Scale	Consultant reference	
AS SHOWN@A3	CS042380-50868	
Drawn by: MCM	Checked by: P.D.	Approved by: B.N.
Date drawn: 13.04.11	Date checked: 14.04.11	Date approved: 14.04.11

Drawing no.
HAM0380-GA-02

4SITE TELECOMS
11 Betterton Street,
Covent Garden,
London WC2H 9BP
Tel. No.: +44 (0)207 4708740
Web.: 4sitetelecoms.com