
PERMIT

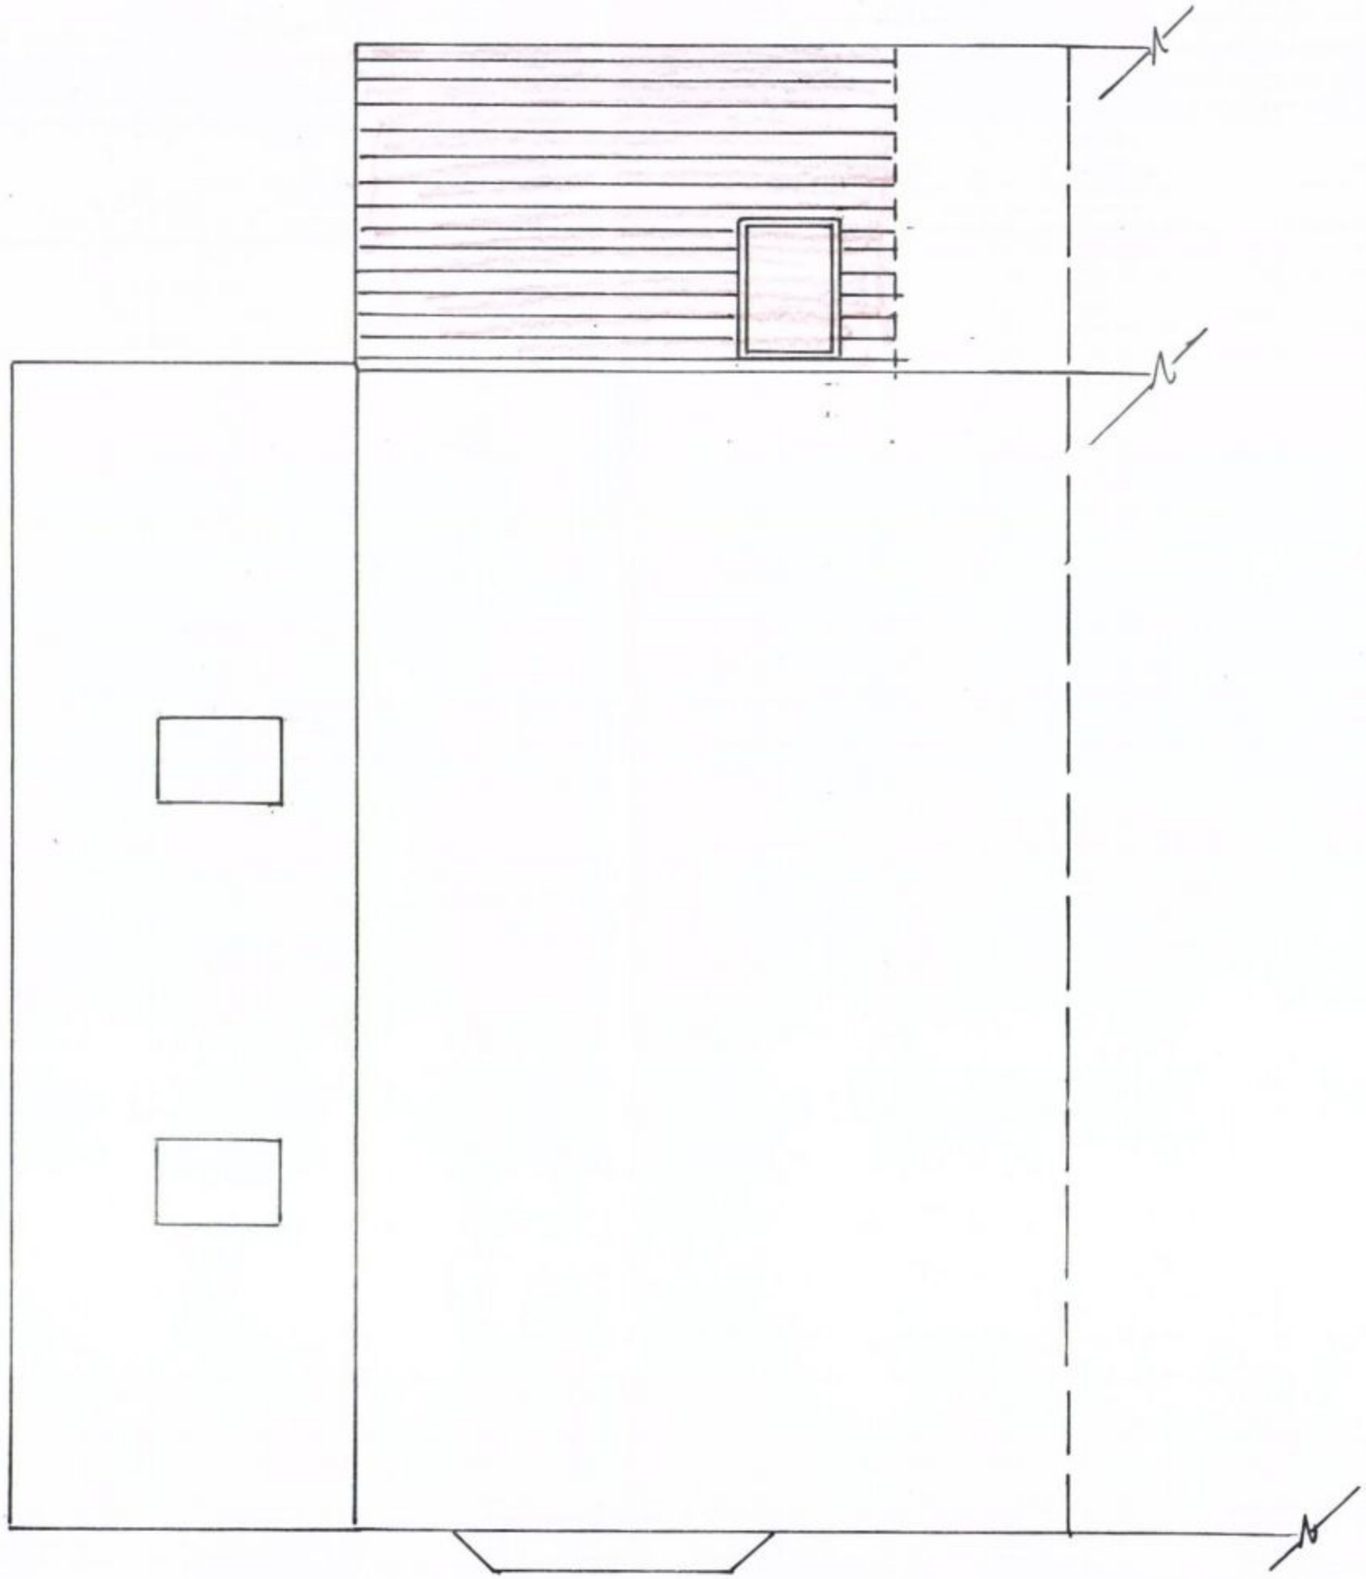

HAVANT BOROUGH COUNCIL
22 JUN 2011
RECEIVED

ROOF PLAN

SCALE 1:50 METERS

NORTH ↑

Proposed roof on existing conservatory at

26 Woodcroft Lane, Lovedean, PO8 9PY

For: Mr. T Jarrett, 26Woodcroft Lane, Lovedean, PO8 9PY	**Date: 2011** **Scale:AS SHOWN** No 5 **Drawn:KIM** ROOF PLAN	**CREATIVE DESIGNS** **Oaklea, Titchfield Lane,** **Wickham, Portsmouth** **PO17 5PQ Tel 01329 835992**