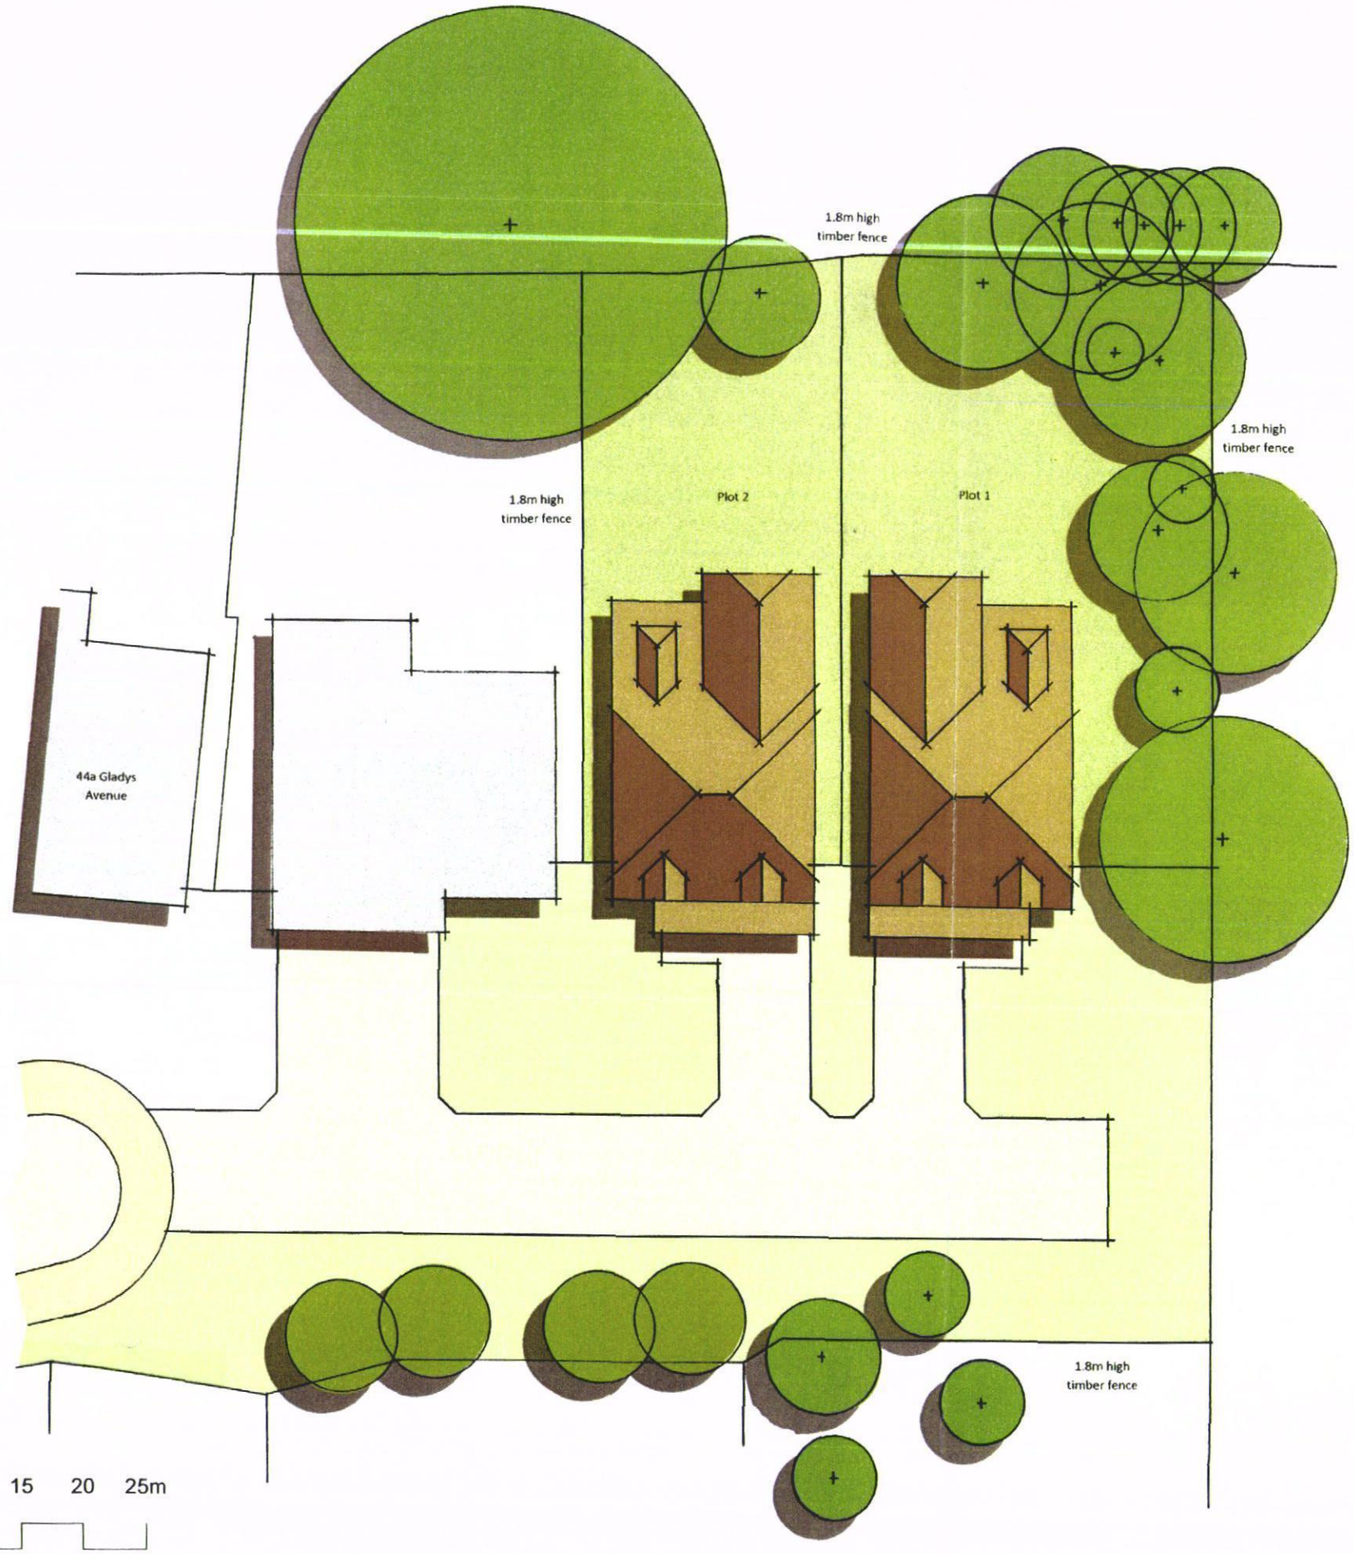


Existing Trees

Proposed Trees

N

0 5 10 15 20 25m

Scale Bar 1:500

HAVANT BOROUGH
COUNCIL
22 JUL 2011
RECEIVED

Project :

Land to rear of 38 & 40 Gladys Avenue, Cowplain

Title :

Site Layout

Scale	-	1 : 200
Drawing No.	-	GA010/01
Date	-	May 2011

Meon Valley
Developments Limited