Note:

# PERMIT

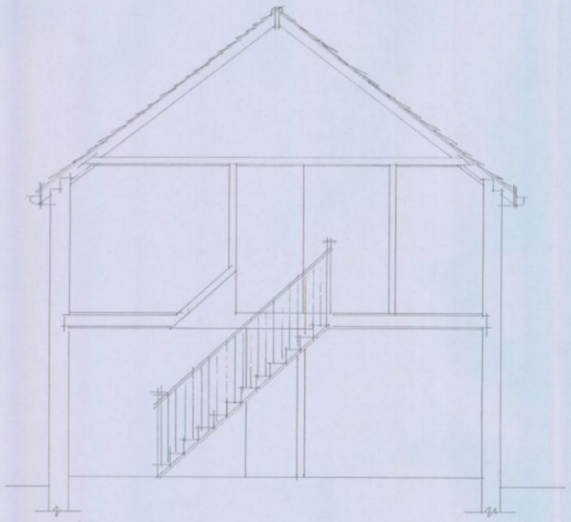

section a a



existing front elevation

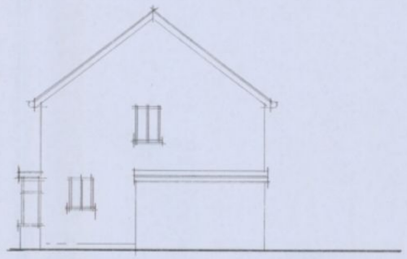

existing side elevation

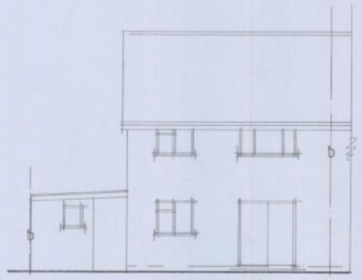

existing rear elevation

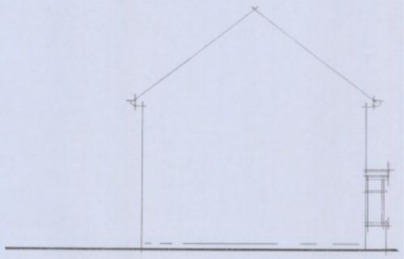

existing side elevation

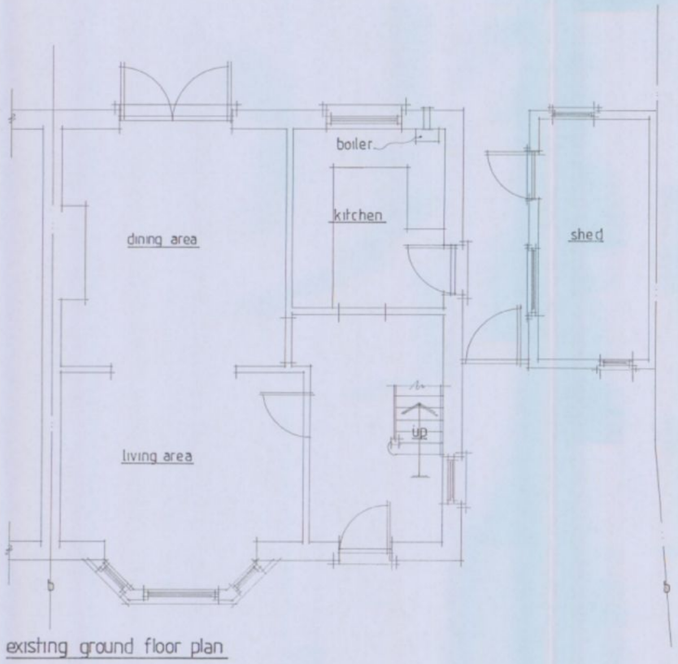


existing ground floor plan

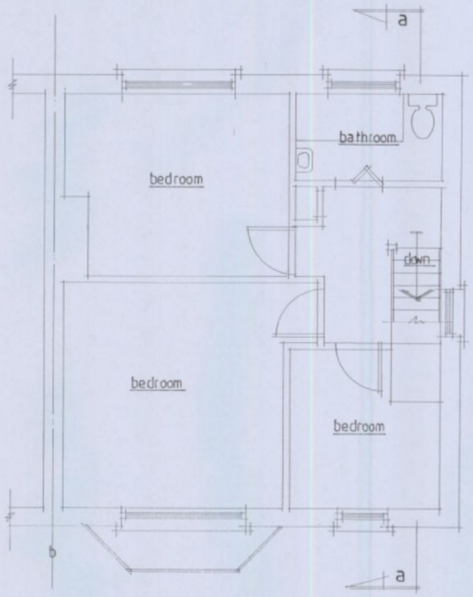


existing first floor plan

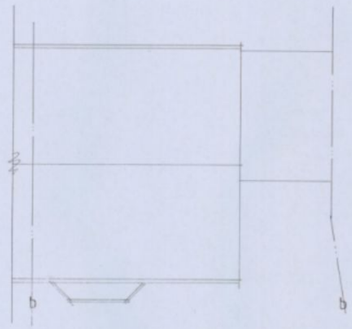

existing roof plan

HAVANT BOROUGH COUNCIL
05 OCT 2010
RECEIVED

| | | |
|---|---|---|
| A | SEPT 10 | PLANNING AMENDMENT. |
| | Date | Revision |

© copyright

THORNS-YOUNG
ARCHITECTURAL

THORNS-YOUNG LTD.
232 London Road, North End, Portsmouth, PO2 9BQ
Tel: 01231 9267 2003 Fax: 01231 9266 5157

Client
miss r thompson

Job Title
20 woodlands way
leigh park
havant

Drawing Title
existing floor plans, section, elevations & roof plan

Scale 1:50, 1:100

Date apr '10 | Drawn by sa

Drg. No. 3056·10·1. | Rev. A.

MERCURY GRAPHICS 537451

ARCHITECTURAL 594 x 841mm A1.