PERMIT

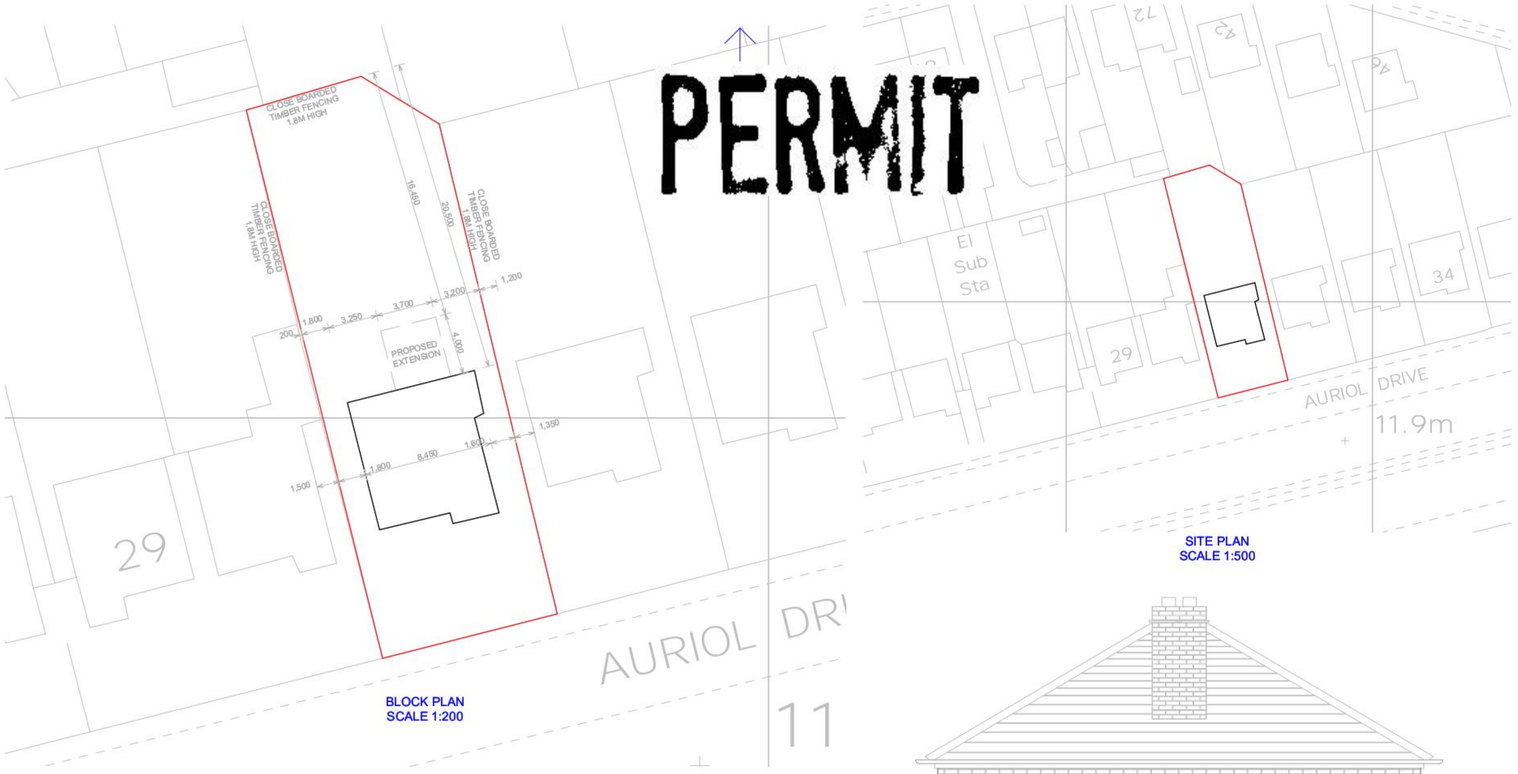

BLOCK PLAN
SCALE 1:200

SITE PLAN
SCALE 1:500

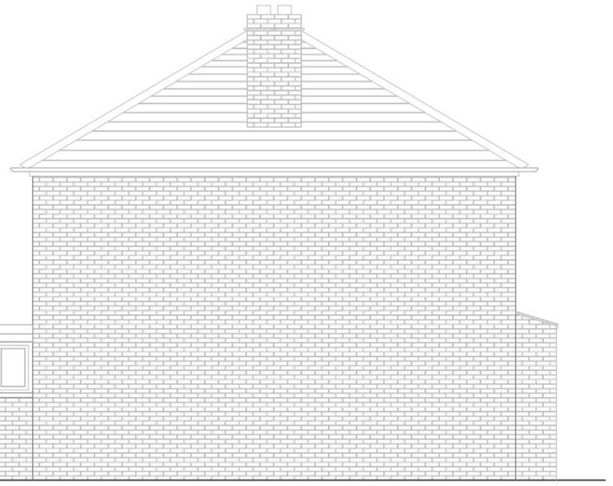

EXISTING EAST
ELEVATION
SCALE 1:50



1:50 SCALE BAR

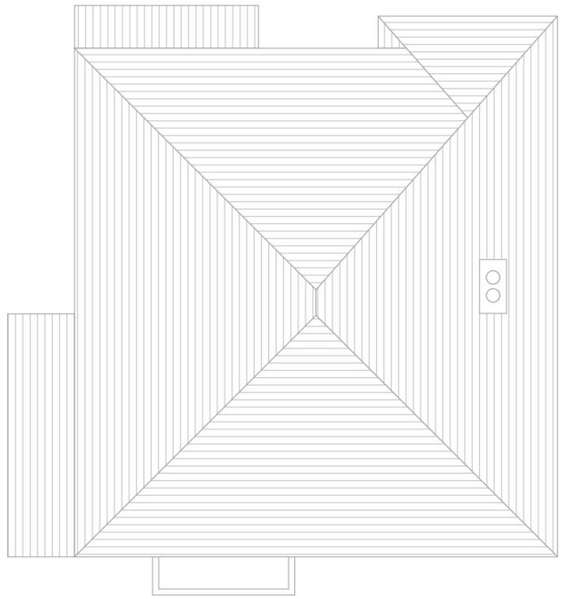

EXISTING ROOF PLAN
SCALE 1:50

EXISTING ROOF PLAN
SCALE 1:50

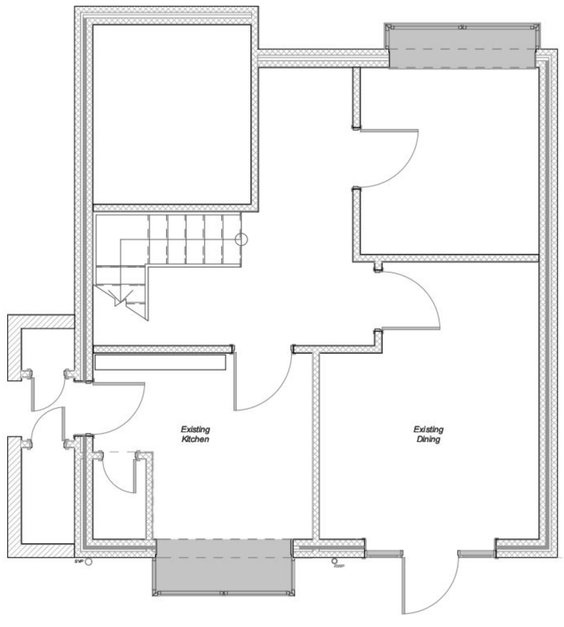

EXISTING GROUND
FLOOR PLAN
SCALE 1:50



EXISTING NORTH
(REAR) ELEVATION
SCALE 1:50



EXISTING WEST
ELEVATION
SCALE 1:50

Revision	Code	Date
Block plan updated, extra information submitted	A	NOV 2010

Revision History

Revision	Code	Date

PO9 3LS PLANNING
PL/01

Job Title
31 Auriol Drive
Bedhampton
Havant
PO9 3LS

Drawing Title
Kitchen Extension

Drawing Status
PL

Drawn by
IL

Date
August 2010

Scales

Status Revision