
© COPYRIGHT. ADRIAN CAPLEN 2010

Information produced from Ordnance Survey information. Refer to receipt included in planning application documentation for proof of purchase.

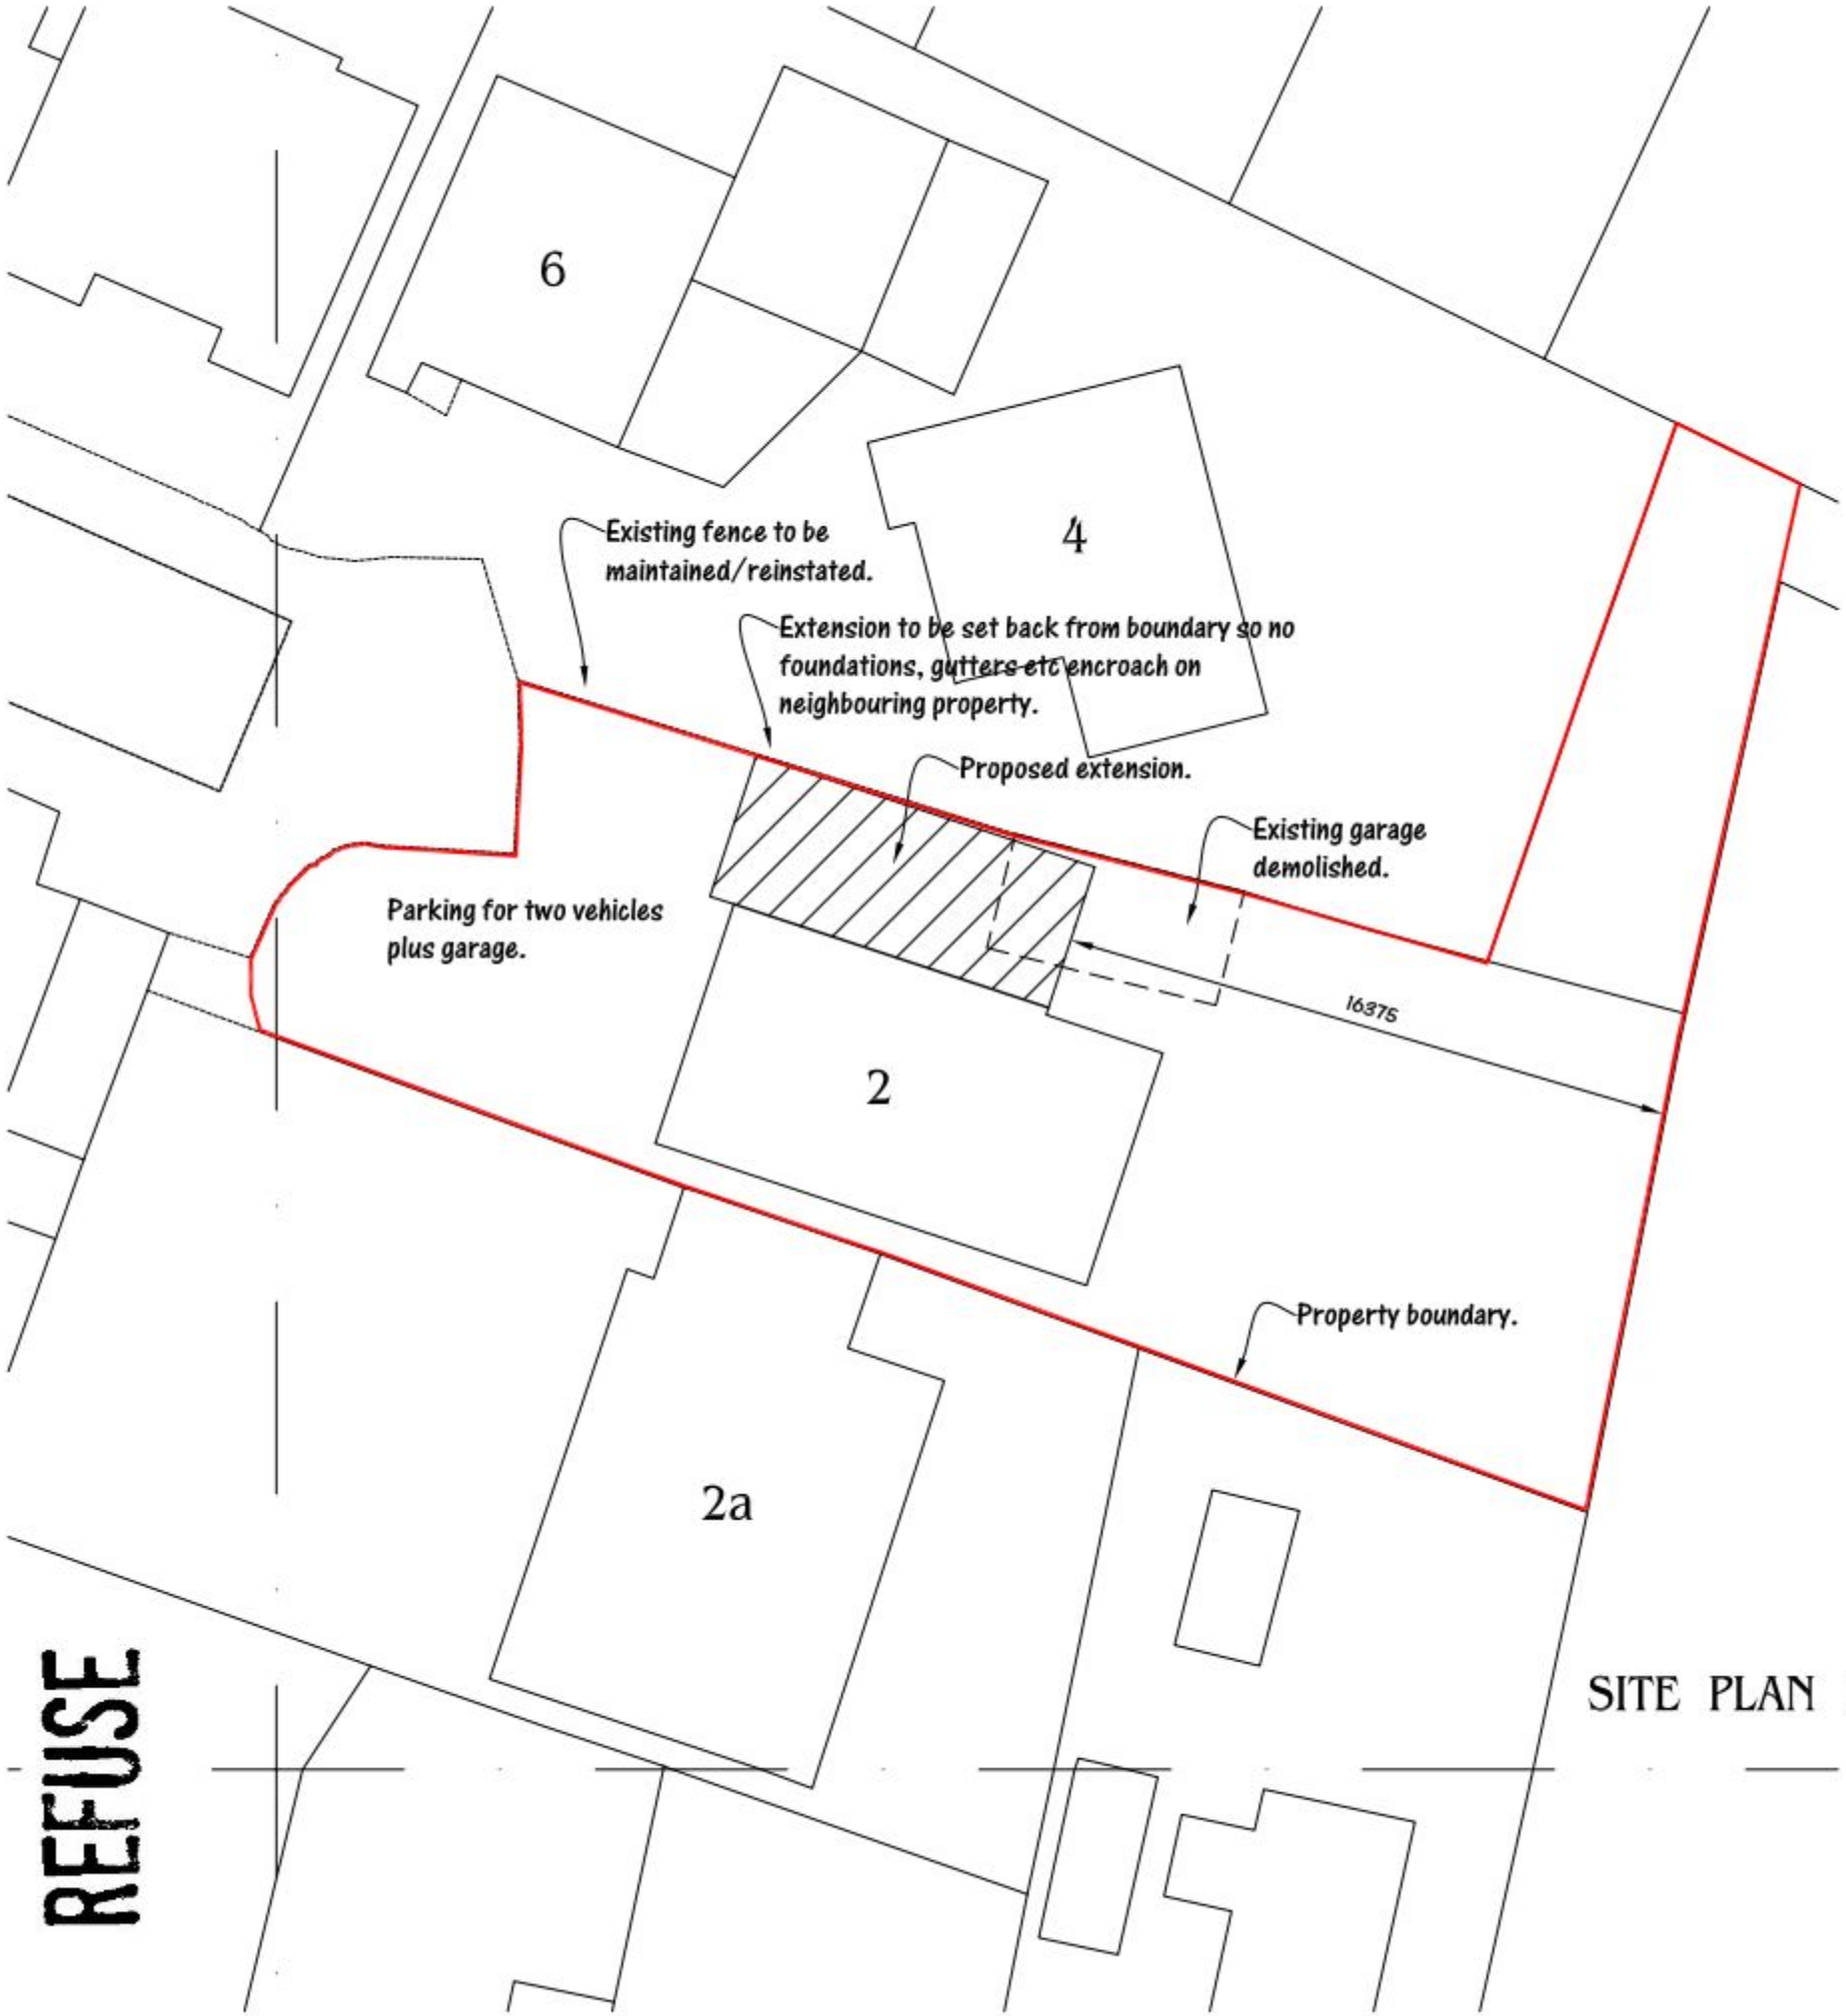

SITE PLAN 1:200



LOCATION PLAN 1:1250

REV A 08-12-10 ADDITIONAL NOTATION ADDED.

Adrian Caplen
ARCHITECTURAL DESIGN
Trooper Cottage
Honeycritch Lane
Froxfield
Hants. GU32 1BH

T: 01730 827897 E: adrian@troopercottage.co.uk
M: 07789 276310 W: troopercottage.co.uk

PROJECT
Mr. and Mrs. Jackson
2 ORCHARD GROVE,
COWPLAIN, HANTS. PO8 8TP

TITLE
SITE AND LOCATION PLANS

DATE NOV 2010 | SCALE AS NOTED@A3

DRAWING NO 2010-27-03 A