
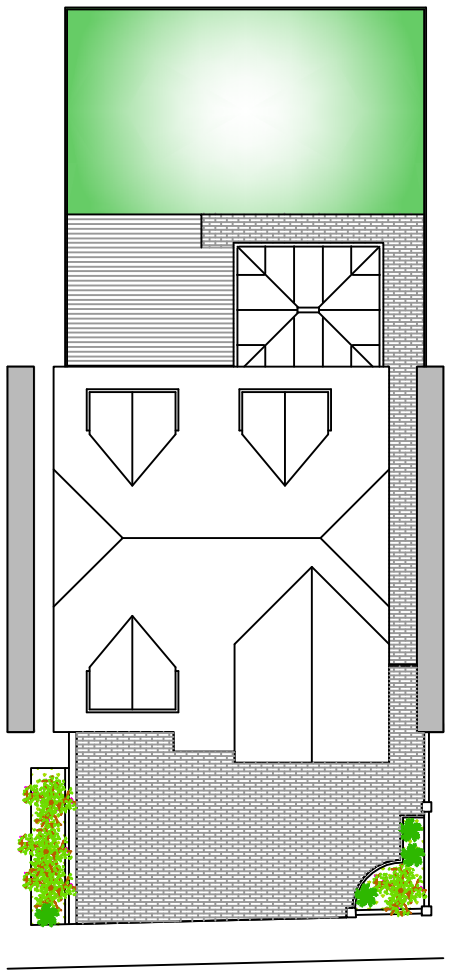


EXISTING PLAN
(scale 1:200)

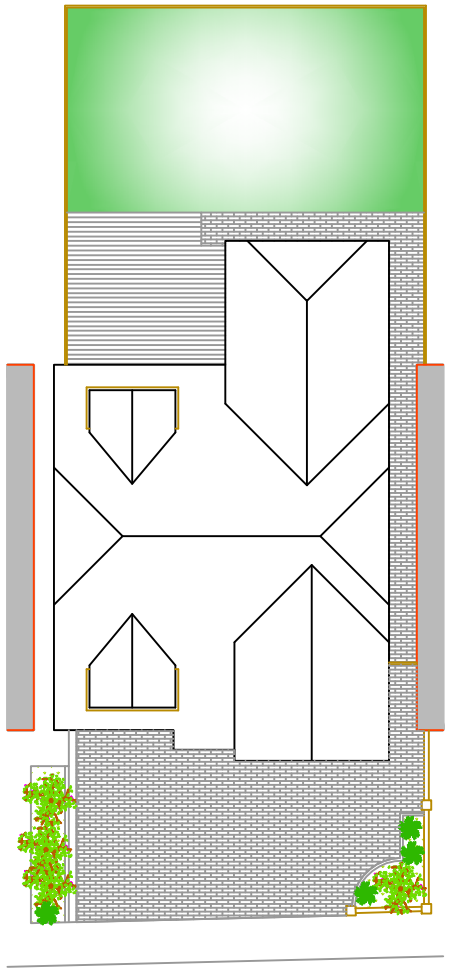

PROPOSED PLAN
(scale 1:200)

NOTES

This drawing is the property of McAndrew Martin and must not be reproduced in part or whole or used for the execution of works without their permission.

All dimensions to be checked on site prior to commencement of any construction works and McAndrew Martin notified of any discrepancy via the Supervising Officer.

Figured dimensions are to be used in preference to scaled dimensions. However for Planning purposes scaling is permitted.

No deviation from this drawing will be permitted without the express consent of McAndrew Martin via the Supervising officer.

All works are to comply with the current edition of the Building Regulations and British Standards.

CLIENT
Mr Aaron Price
16 Applewood Grove
Park Avenue
Widley
PO7 5DL

PROJECT
Survey and House Alterations at
16 Applewood Grove
Park Avenue
Widley
PO7 5DL

DRAWING TITLE
Block Plan

DATE	DRAWN BY
31.08.2011	OZ
SCALE: 1:200 @ A3	CHECKED BY: JB

AMENDMENTS	DATE	CHECKED BY

DRAWING NO.	REVISION
111/P/181.03	A1

McANDREW MARTIN
CHARTERED SURVEYORS
ONE LINKS HOUSE
FAIRWAY BUSINESS CENTRE
DUNDAS LANE
PORTSMOUTH
HAMPSHIRE
PO3 5BL
TEL. 023 9269 7193
FAX. 023 9266 4678
office@mcandrewmartin.com
RICS
Chartered Building Consultancy
WWW.MCANDREWMARTIN.COM