Copyright of ADP Architects Ltd

A3 @ 1:100

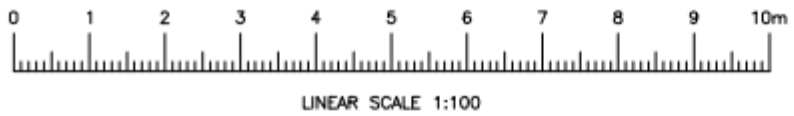

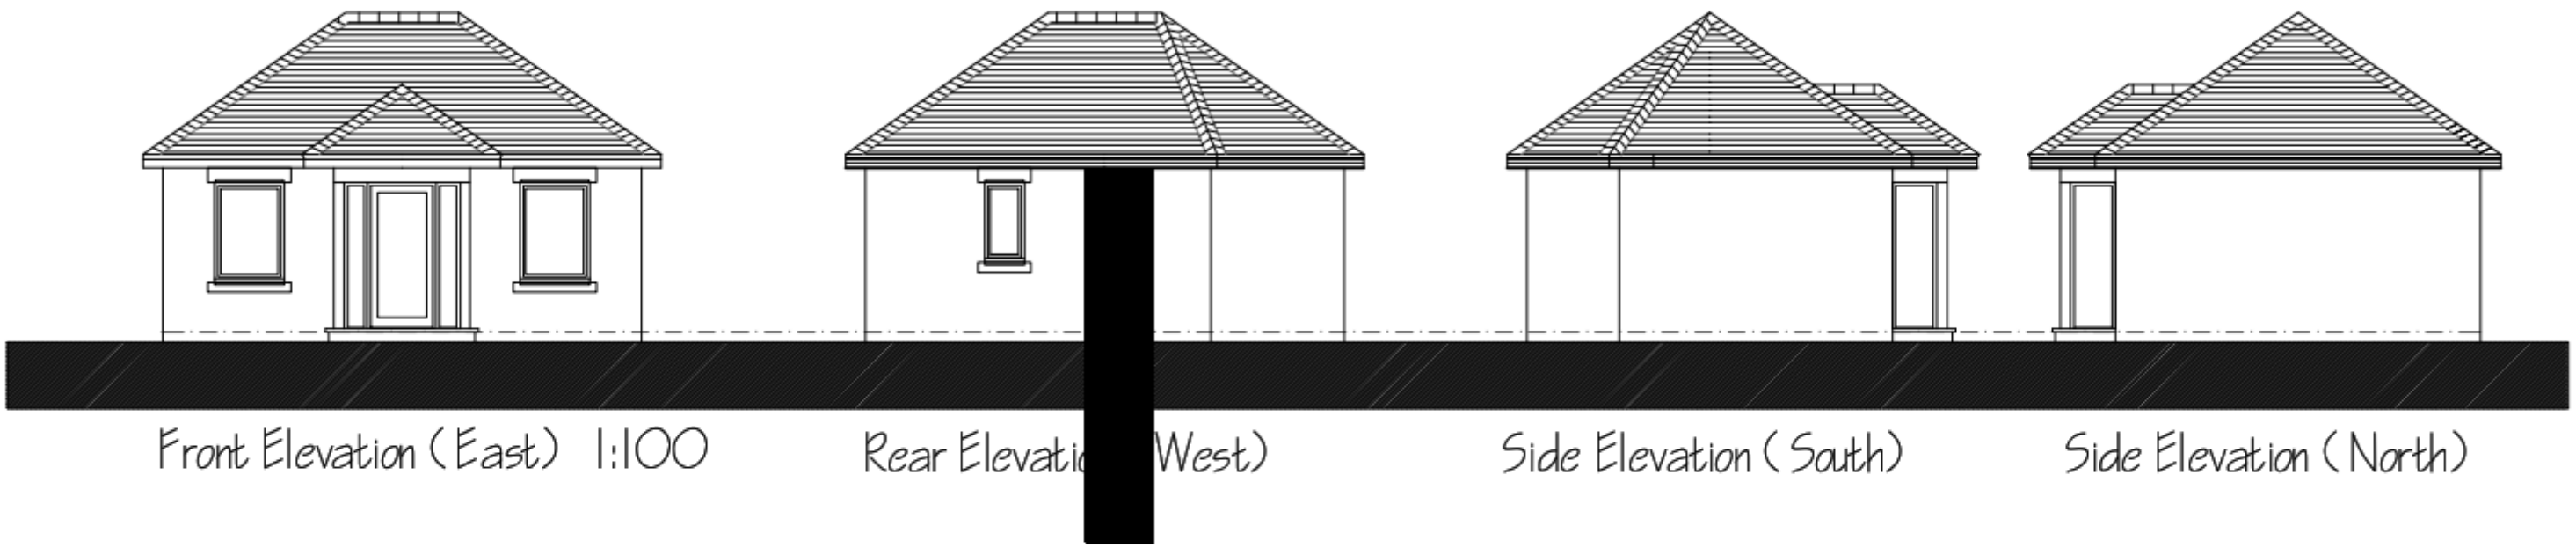

Front Elevation (East) 1:100

Rear Elevation (West)

Side Elevation (South)

Side Elevation (North)

PERMIT

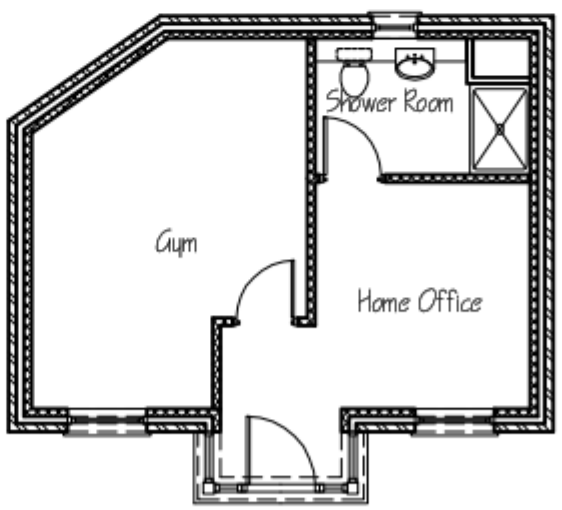

Ground Floor Plan 1:100

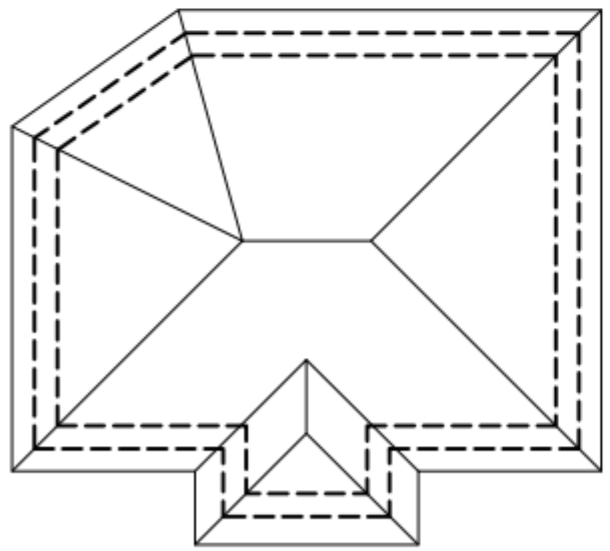

Roof Plan

B 21.12.10 Southern window omitted

A 6.01.10 General update

ADP ARCHITECTS LTD

Address: Richmond Court, 94 Botley Road, Park Gate, Southampton, Hampshire SO31 1BA

Telephone/Fax Number: 0845 365 1475

Email Address: mail@adp-ltd.co.uk

Project Name/Address:
Replacement Dwelling
46 Langstone Road
Havant
PO9 1RF

Client Name:
Mr & Mrs Snowdon-Darling

Drawing Title:
Annex

Job Number:	Drawing No:	Revision:
1472	10	A B

Drawing Scale:	Date:	Drawn:	Checked:
1:100 (A3)	Dec 09	PJL	