

# PERMIT

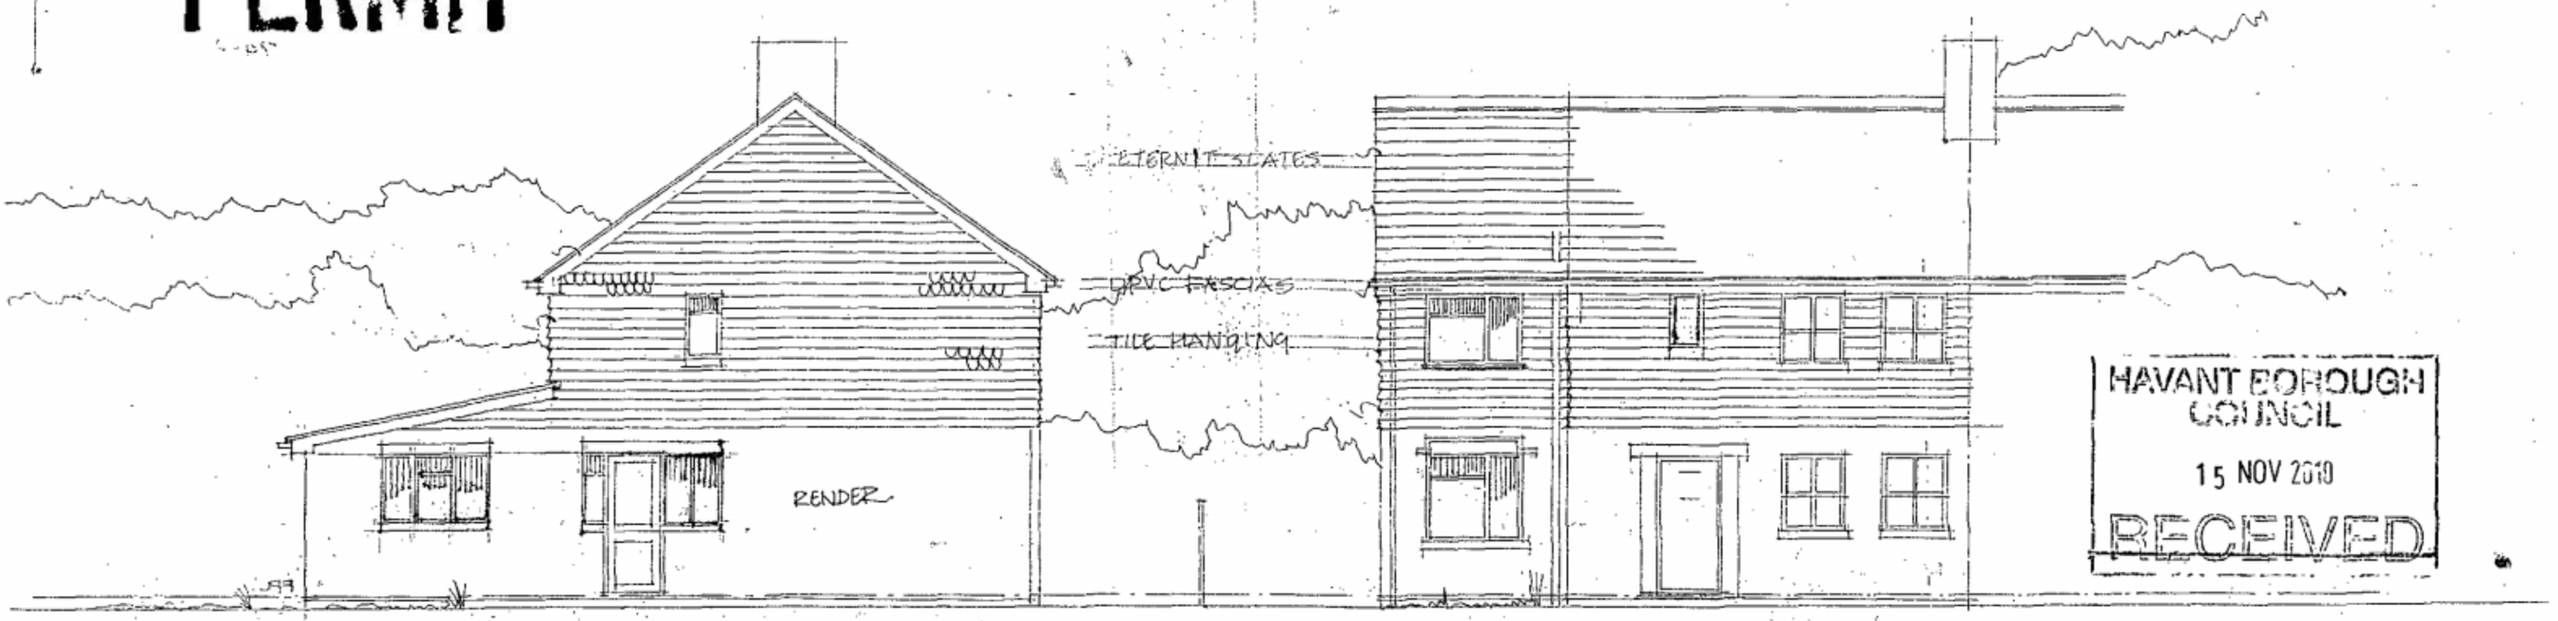


PROPOSED EAST ELEVATION
SCALE 1-100@A3

PROPOSED NORTH ELEVATION
SCALE 1-100@A3

HAVANT BOROUGH COUNCIL
15 NOV 2010
RECEIVED

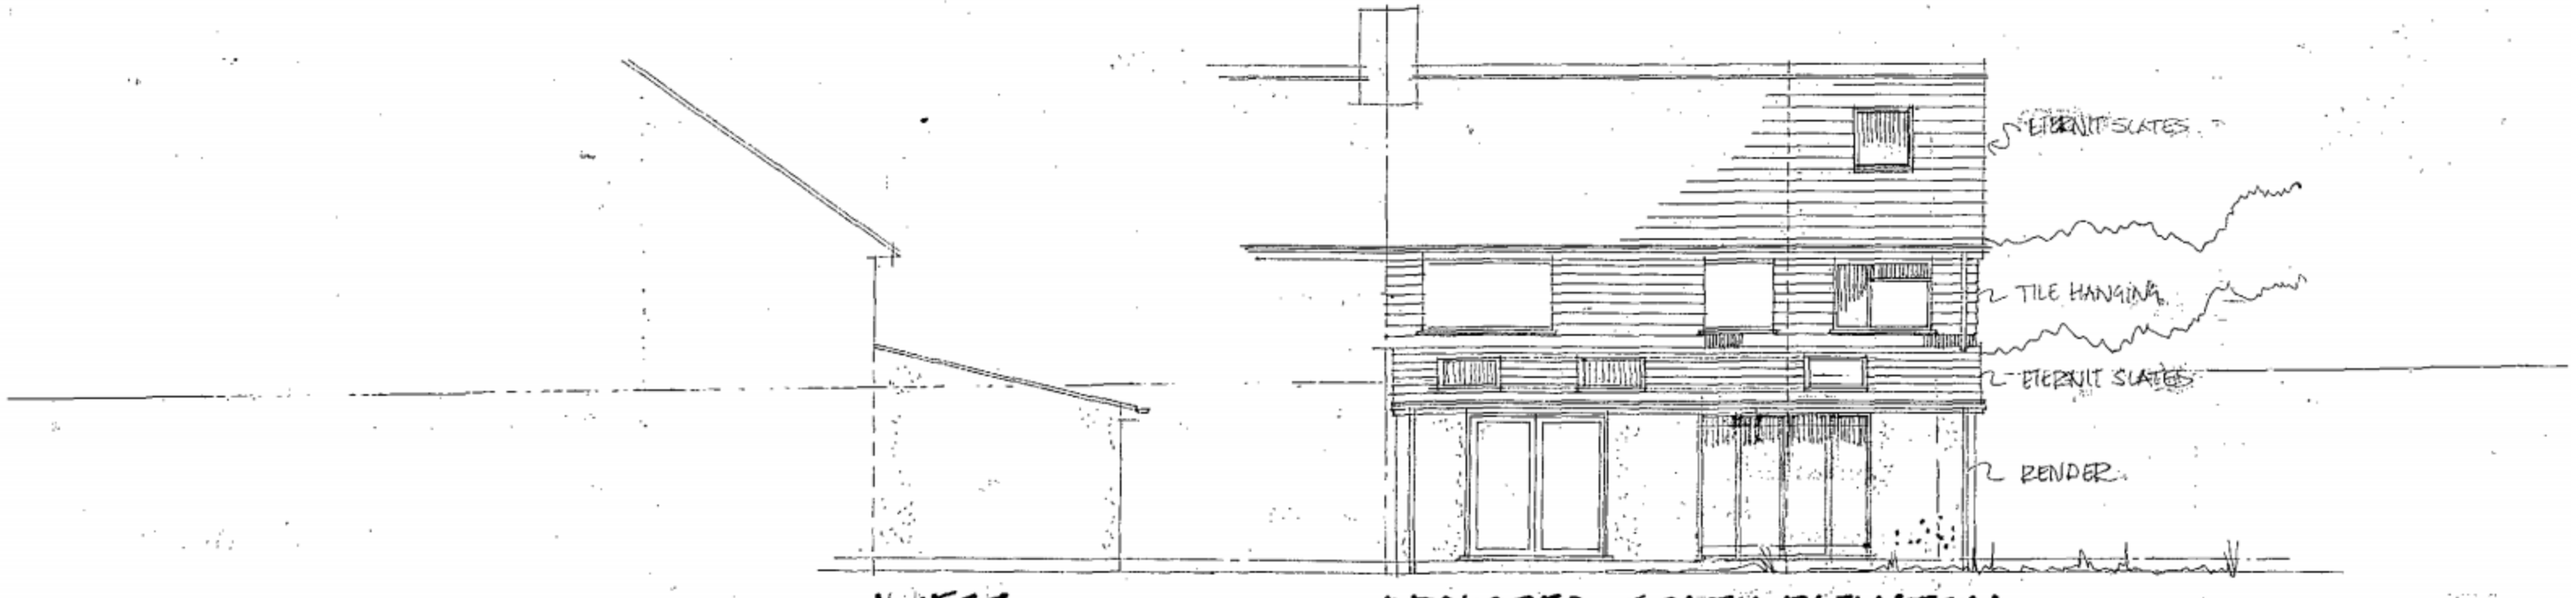


WEST.

PROPOSED SOUTH ELEVATION
SCALE 1-100@A3

PROPOSED ALTERATIONS & IMPROVEMENTS TO
No 42 SALTERNS LANE - HAYLING ISLAND . HAMPSHIRE
FOR MR & MRS PORRETT.

ARCHITECTURAL PLANNING
1A NUTBOURNE ROAD
Sandy Point, Hayling Island, Hampshire, PO11 9RT
Tel 02392 463994 Fax 02392 463994
E-mail: inutbourne@aol.com.uk