
NOTES: THIS DRAWING IS THE COPYRIGHT OF BRATHERTON PARK DESIGN LTD.
INFORMATION BASED ON ORDNANCE SURVEY MAPPING

PERM

PROPOSI
LOCA

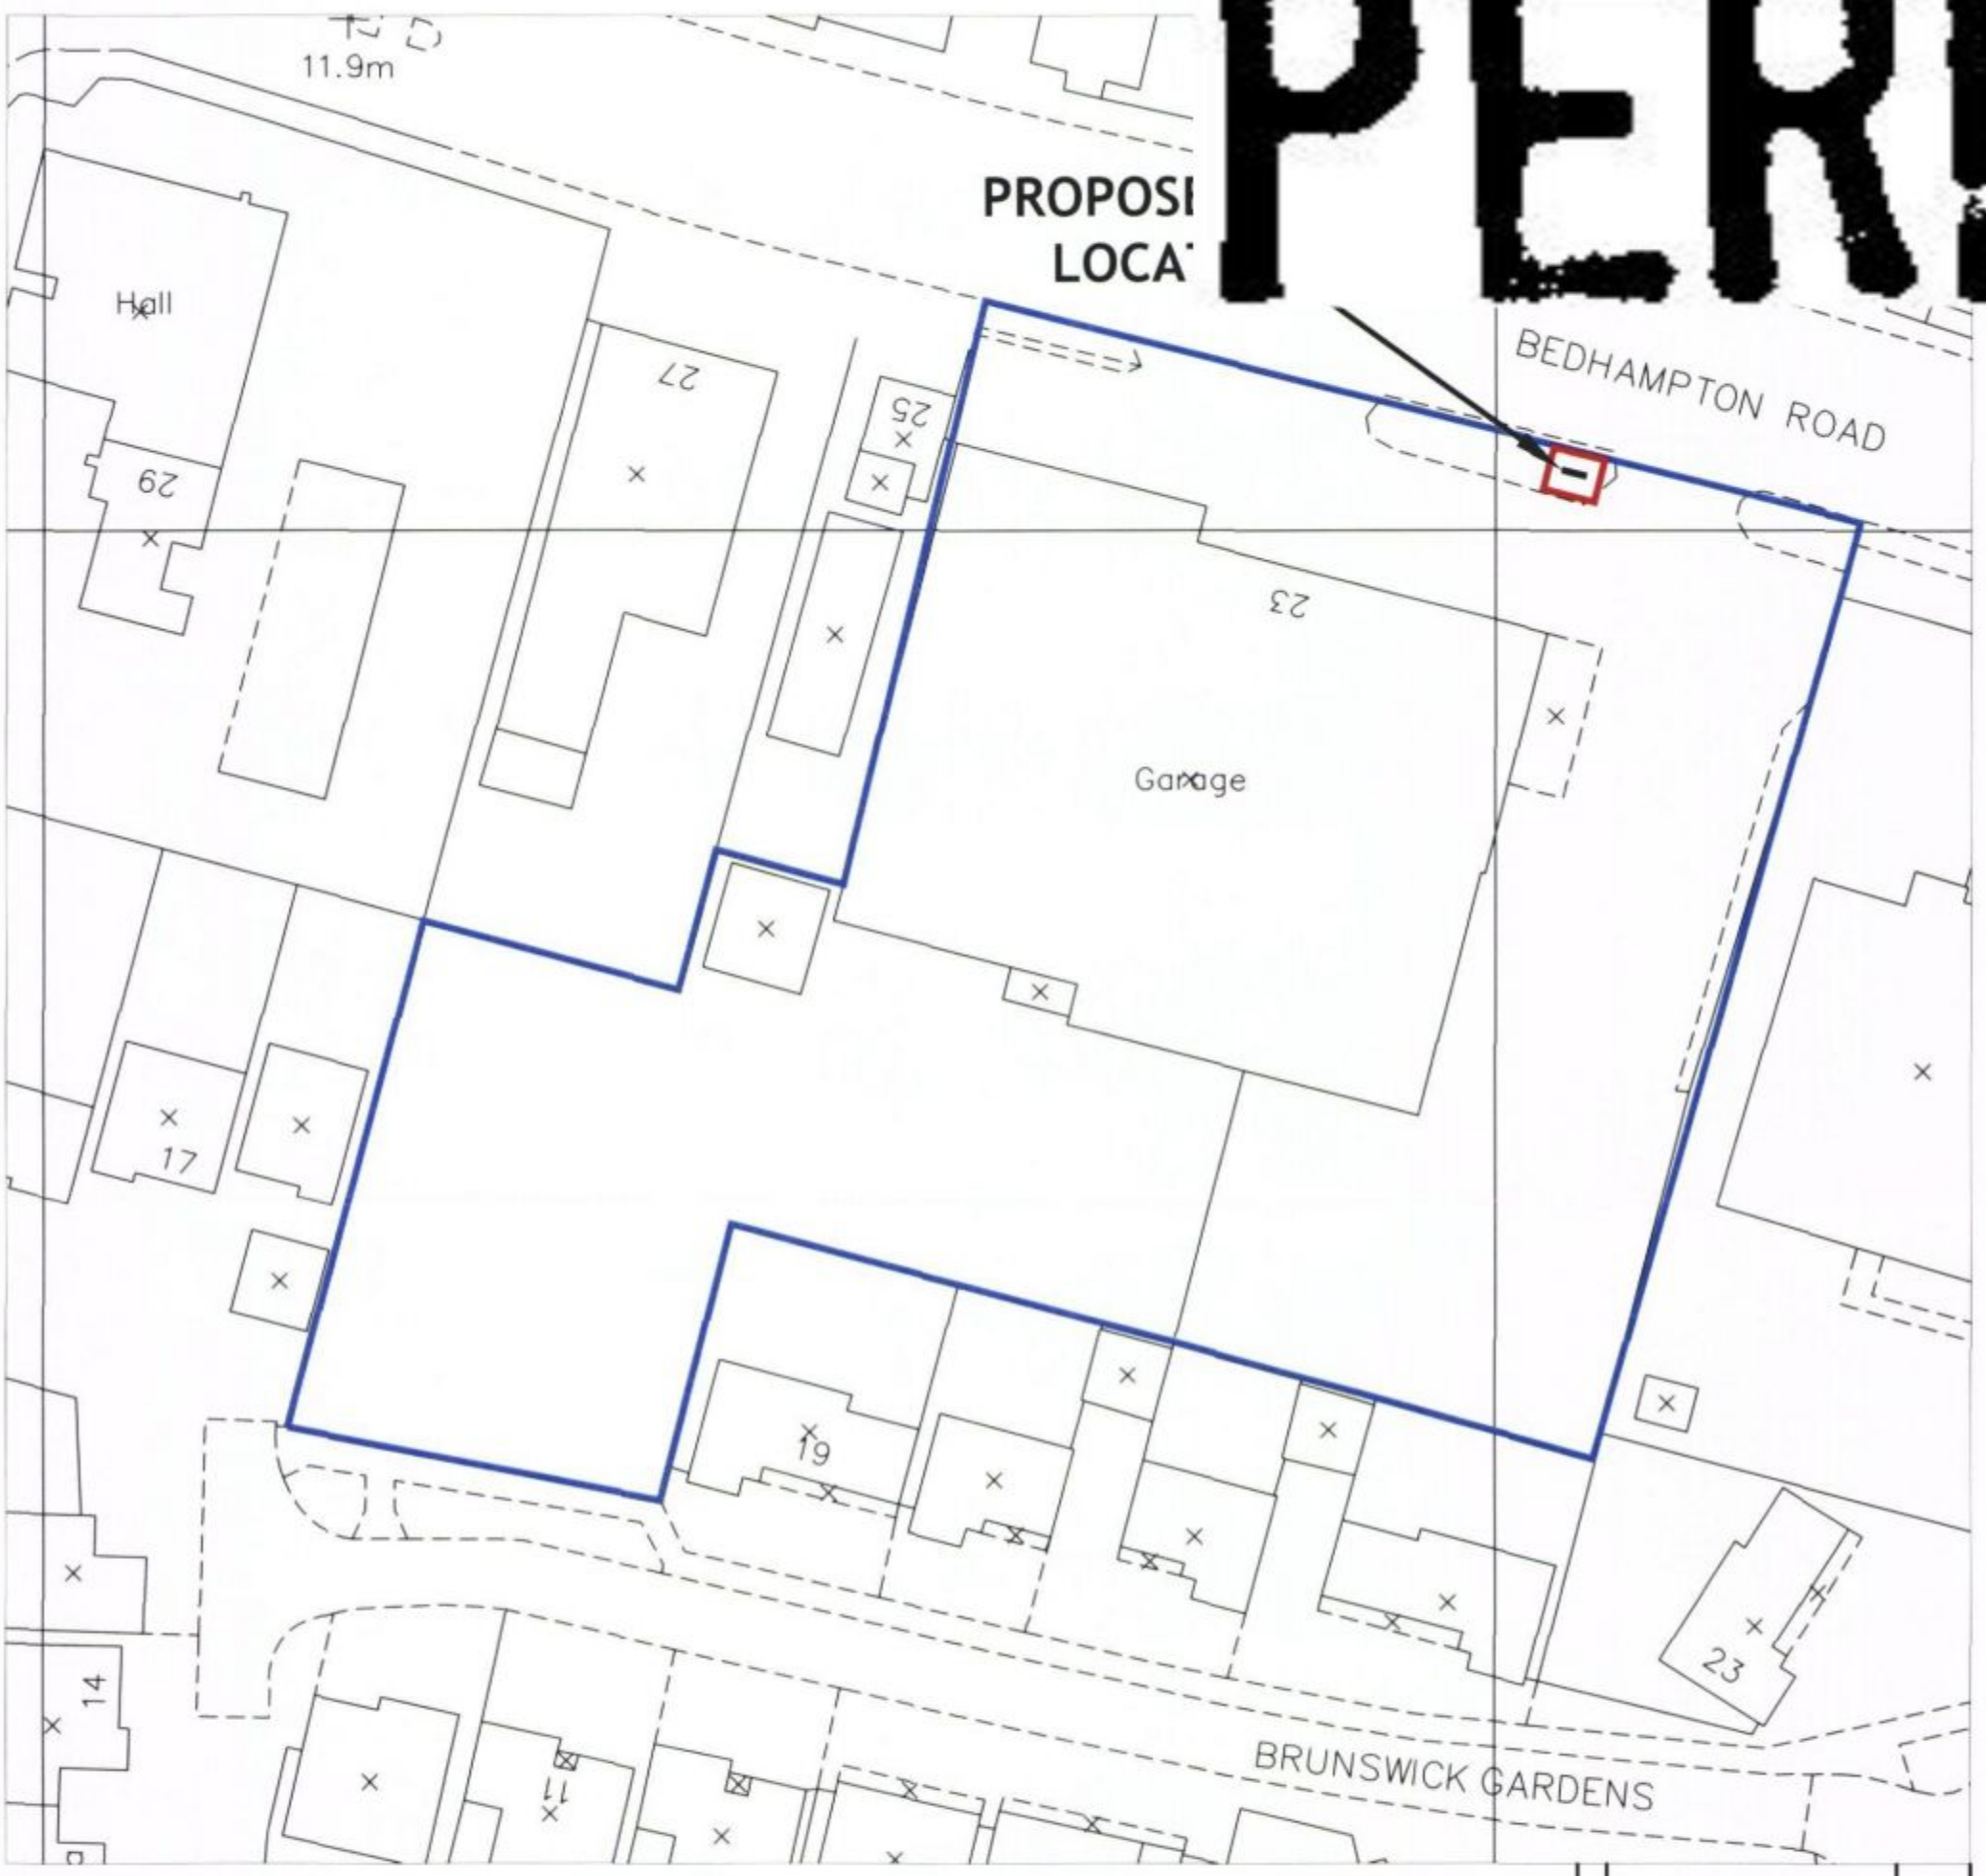

HAVANT BOROUGH COUNCIL
29 MAR 2011
RECEIVED

N

KEY

OWNERSHIP BOUNDARY

APPLICATION SITE

REV	DESCRIPTION	DATE	INITIA

Bratherton
PARK DESIGN CONSULTANTS
Mollington Grange - Parkgate Road - Mollington
Chester - CH1 6NP
T. 01244 853 000 - F. 01244 853 807
E. parkdesign@bratherton.co.uk W. www.bratherton.co.uk

VOLVO UK –
VOLVO SELEKT SIGNAGE

CAMBRIDGE GARAGE, HAVANT

LOCATION PLAN
SHOWING OWNERSHIP & APPLICATION SITE BOUNDARIES

DATE: 14/09/10		SCALE: 1:500 @ A3	
DRAWN: JC	CHECKED	REV:	JOB: 1274/44/1