PERMIT

16 MAR 2011
RECEIVED

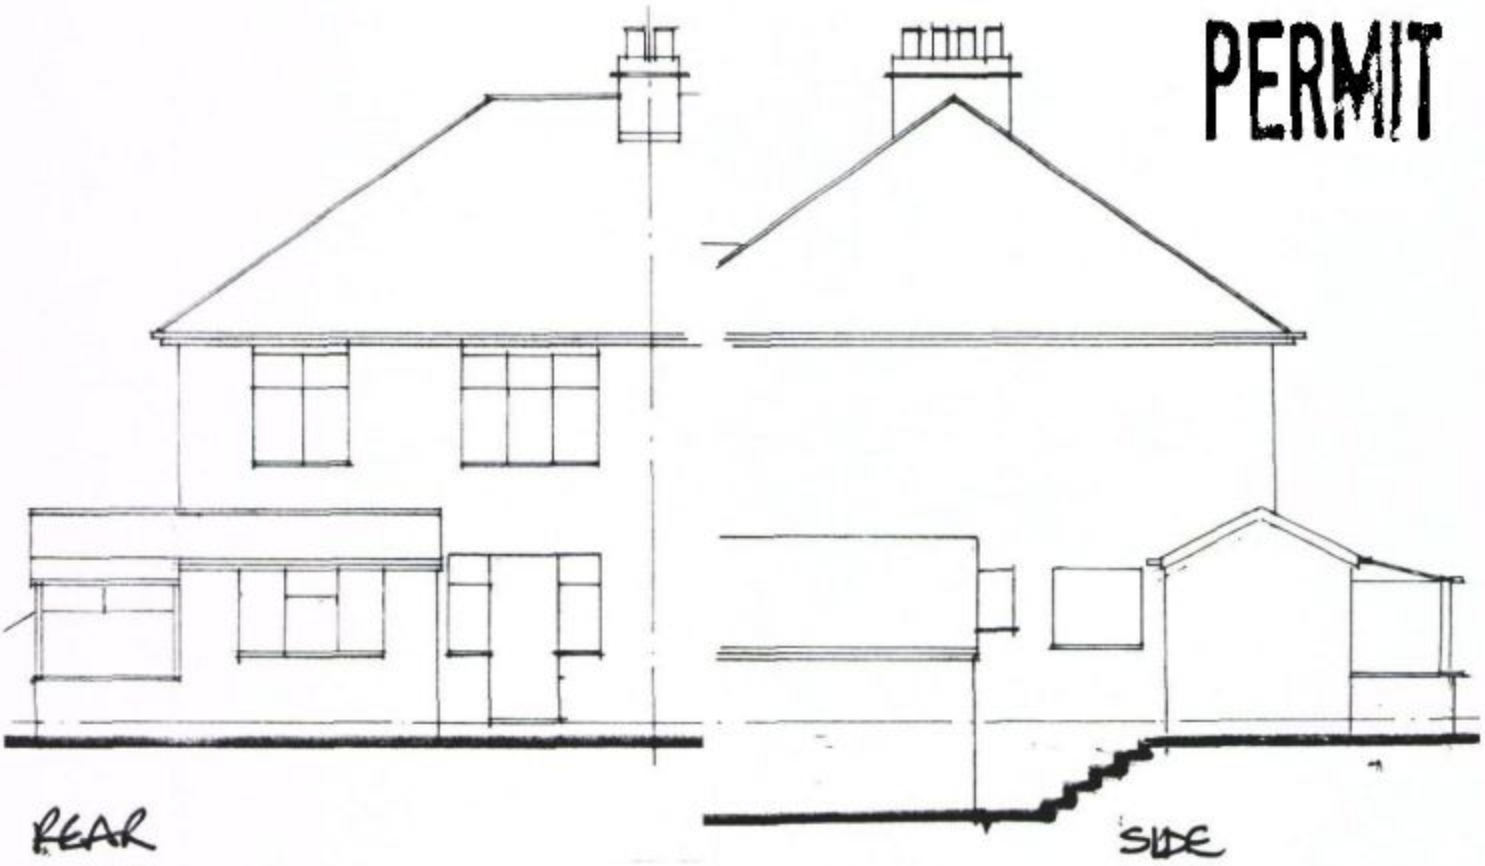

REAR
1:100

SIDE
1:100

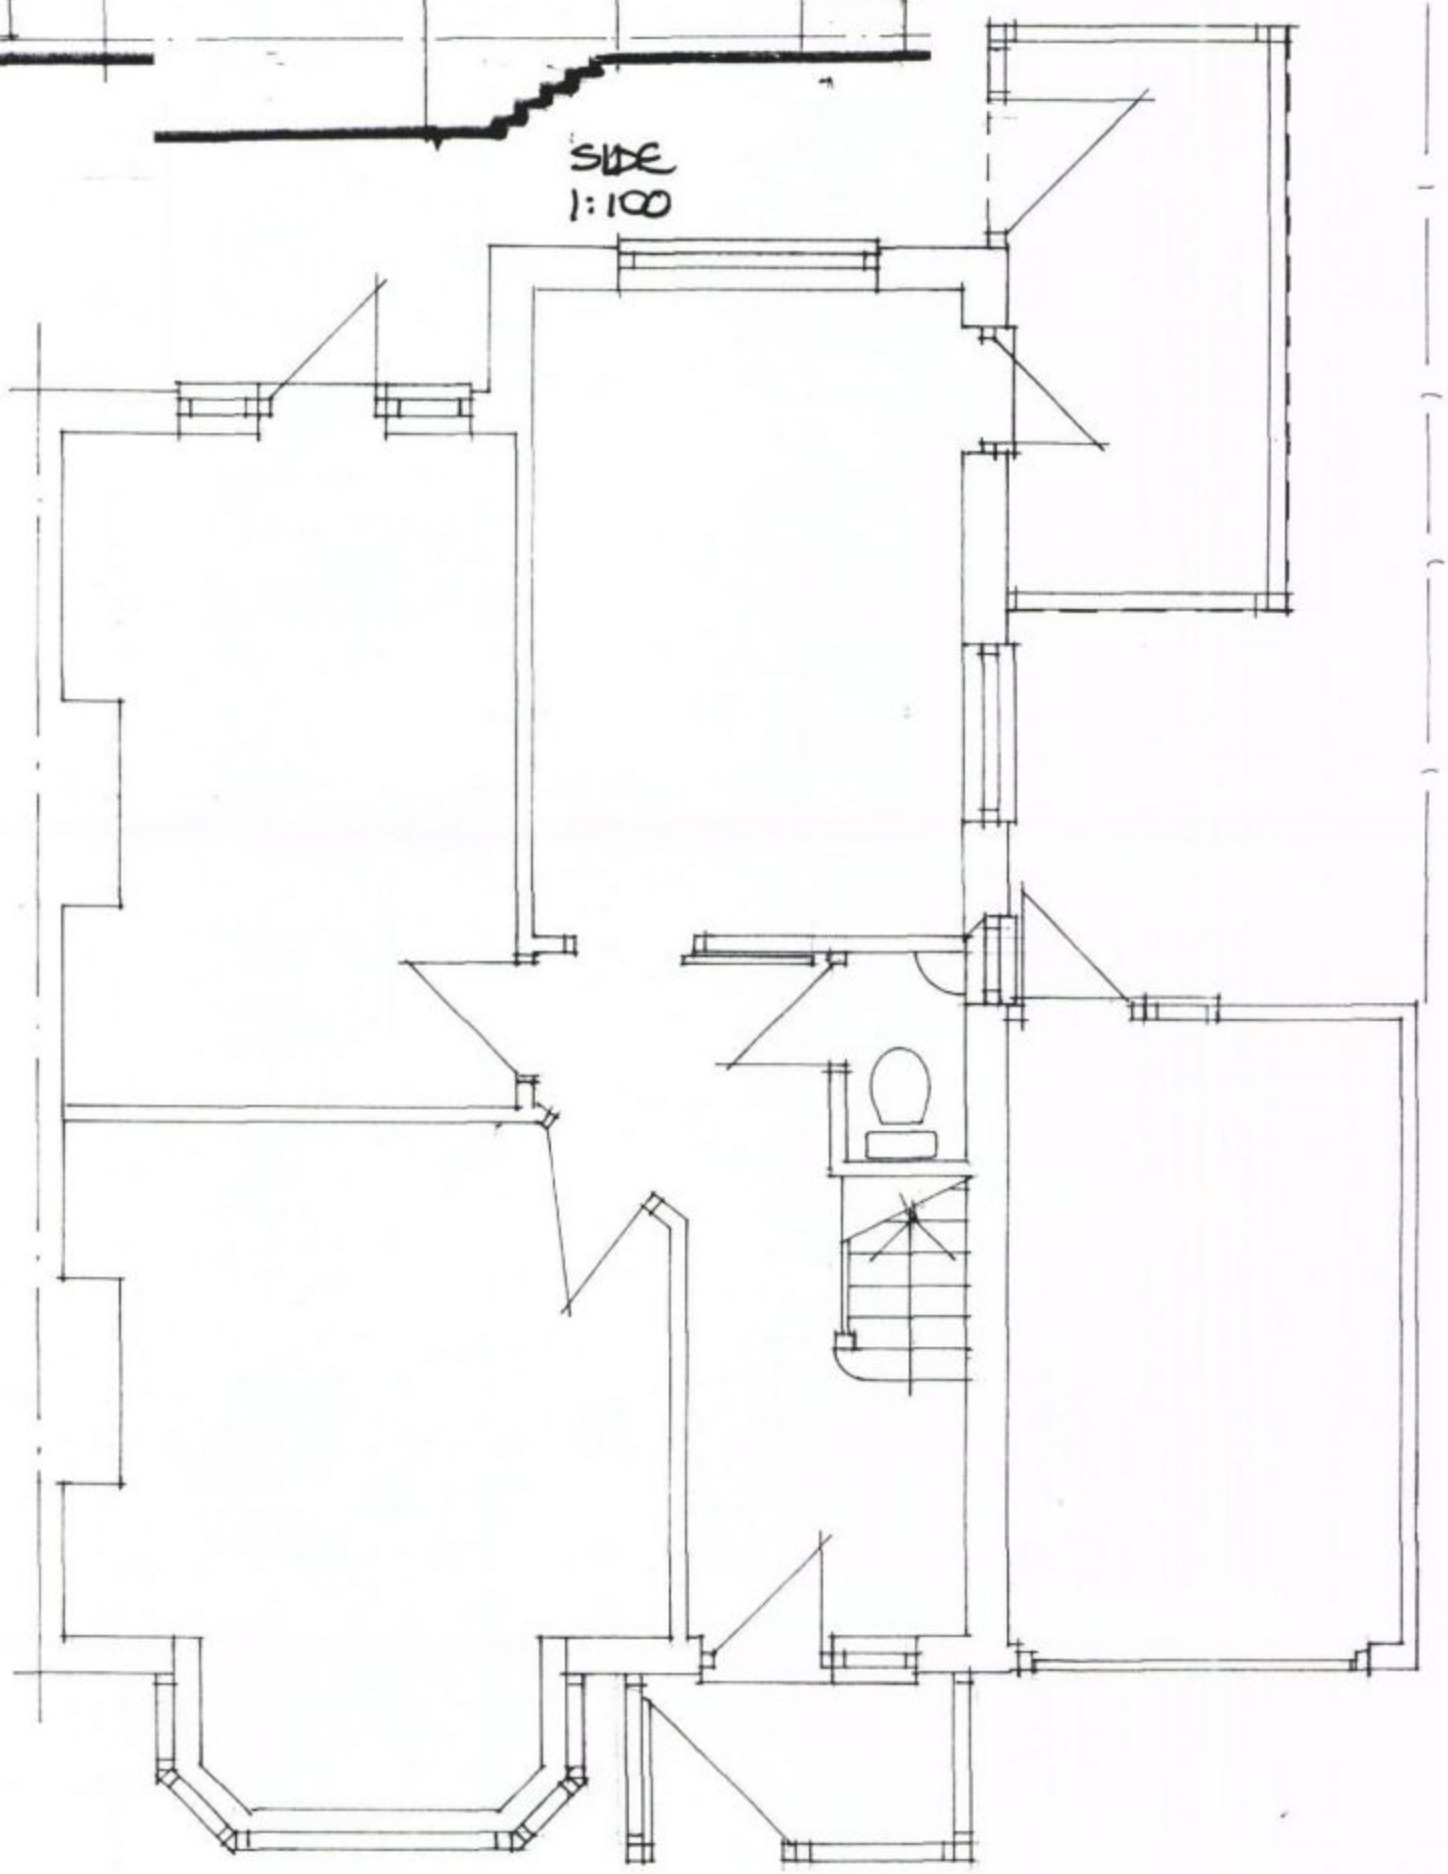

GROUND FLOOR
1:50

EXISTING DETAILS

50 THE BROW
WATERLOOVILLE