
PERMIT

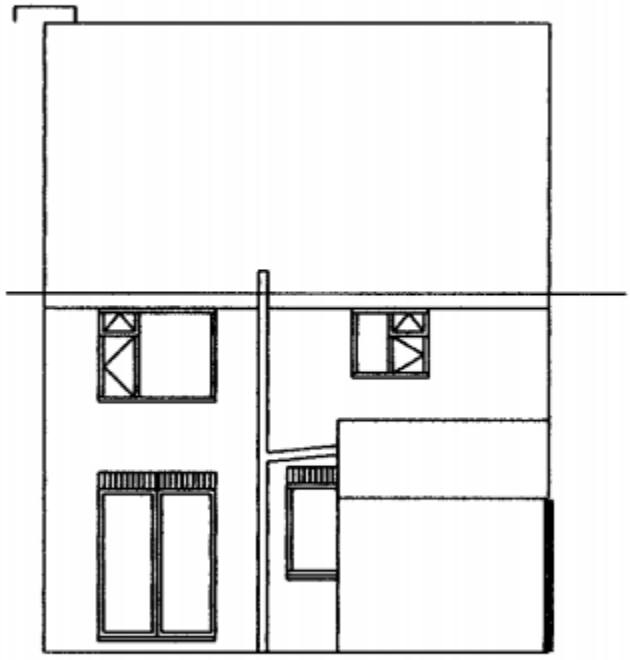

Existing Rear Elevation

Ground & First Floor,
Brick walling.

25 MAY 2010
RECEIVED

Title: Existing Rear Elevation.
Address: 16 Ernest Road, Havent. Hants.
Scale: 1:100
Date: 06-05-10
Drawing No.: ERE05