© Crown copyright.
All rights reserved.
Reproduced by
permission.
Licence No. 100046837

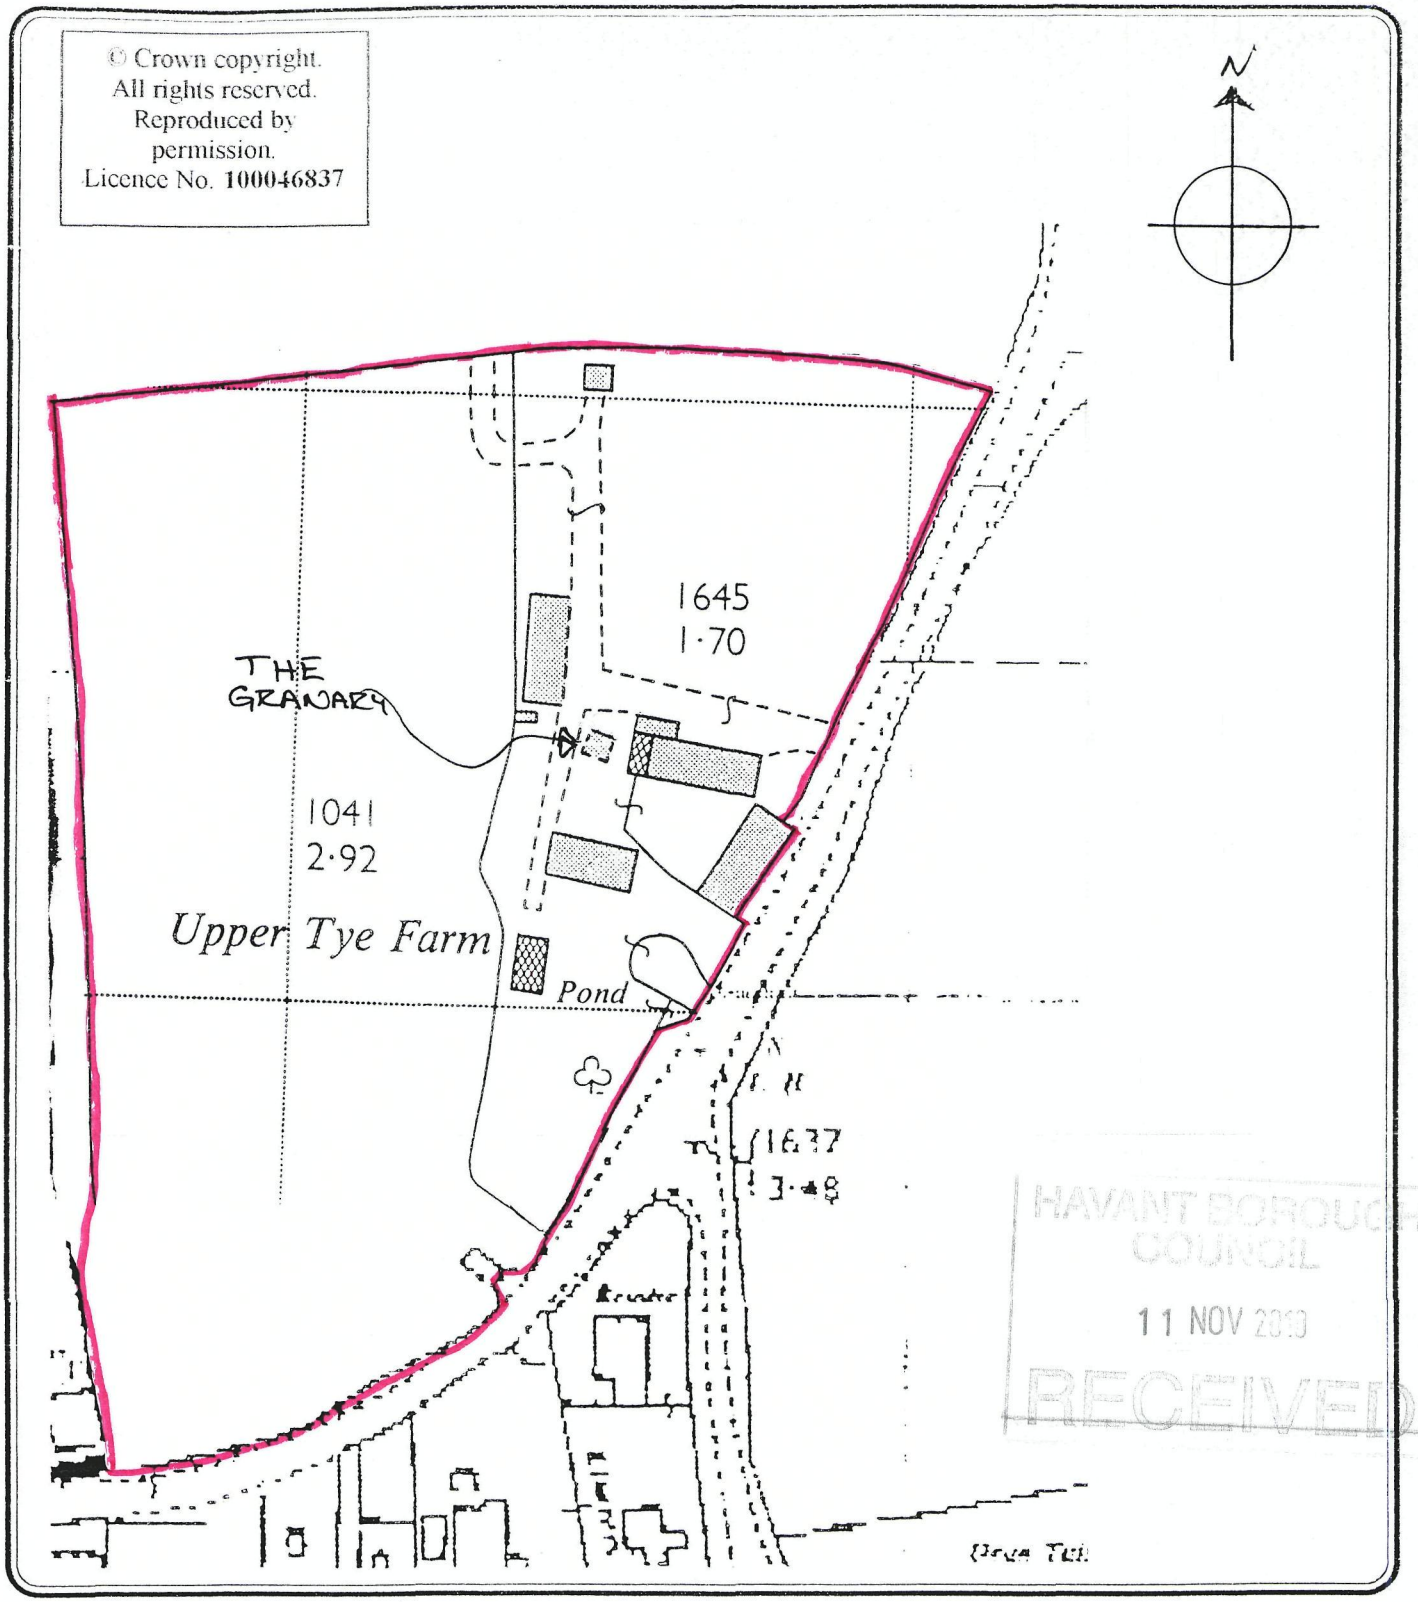

HAVANT BOROUGH
COUNCIL
11 NOV 2009
RECEIVED

Martin Critchley
Consultants Ltd.
Architectural and Design
Services.

Burgan House, 8-10 East St,
Havant, PO9 1AQ.
023.92.474.919

JOB
UPPER TYE FARMHOUSE, HAYLING ISLAND

DRAWING
LOCATION PLAN

Date 27-11-2009

Scale 1:1250

Drawn P.C

Job No.
0721

Drg.No.
201