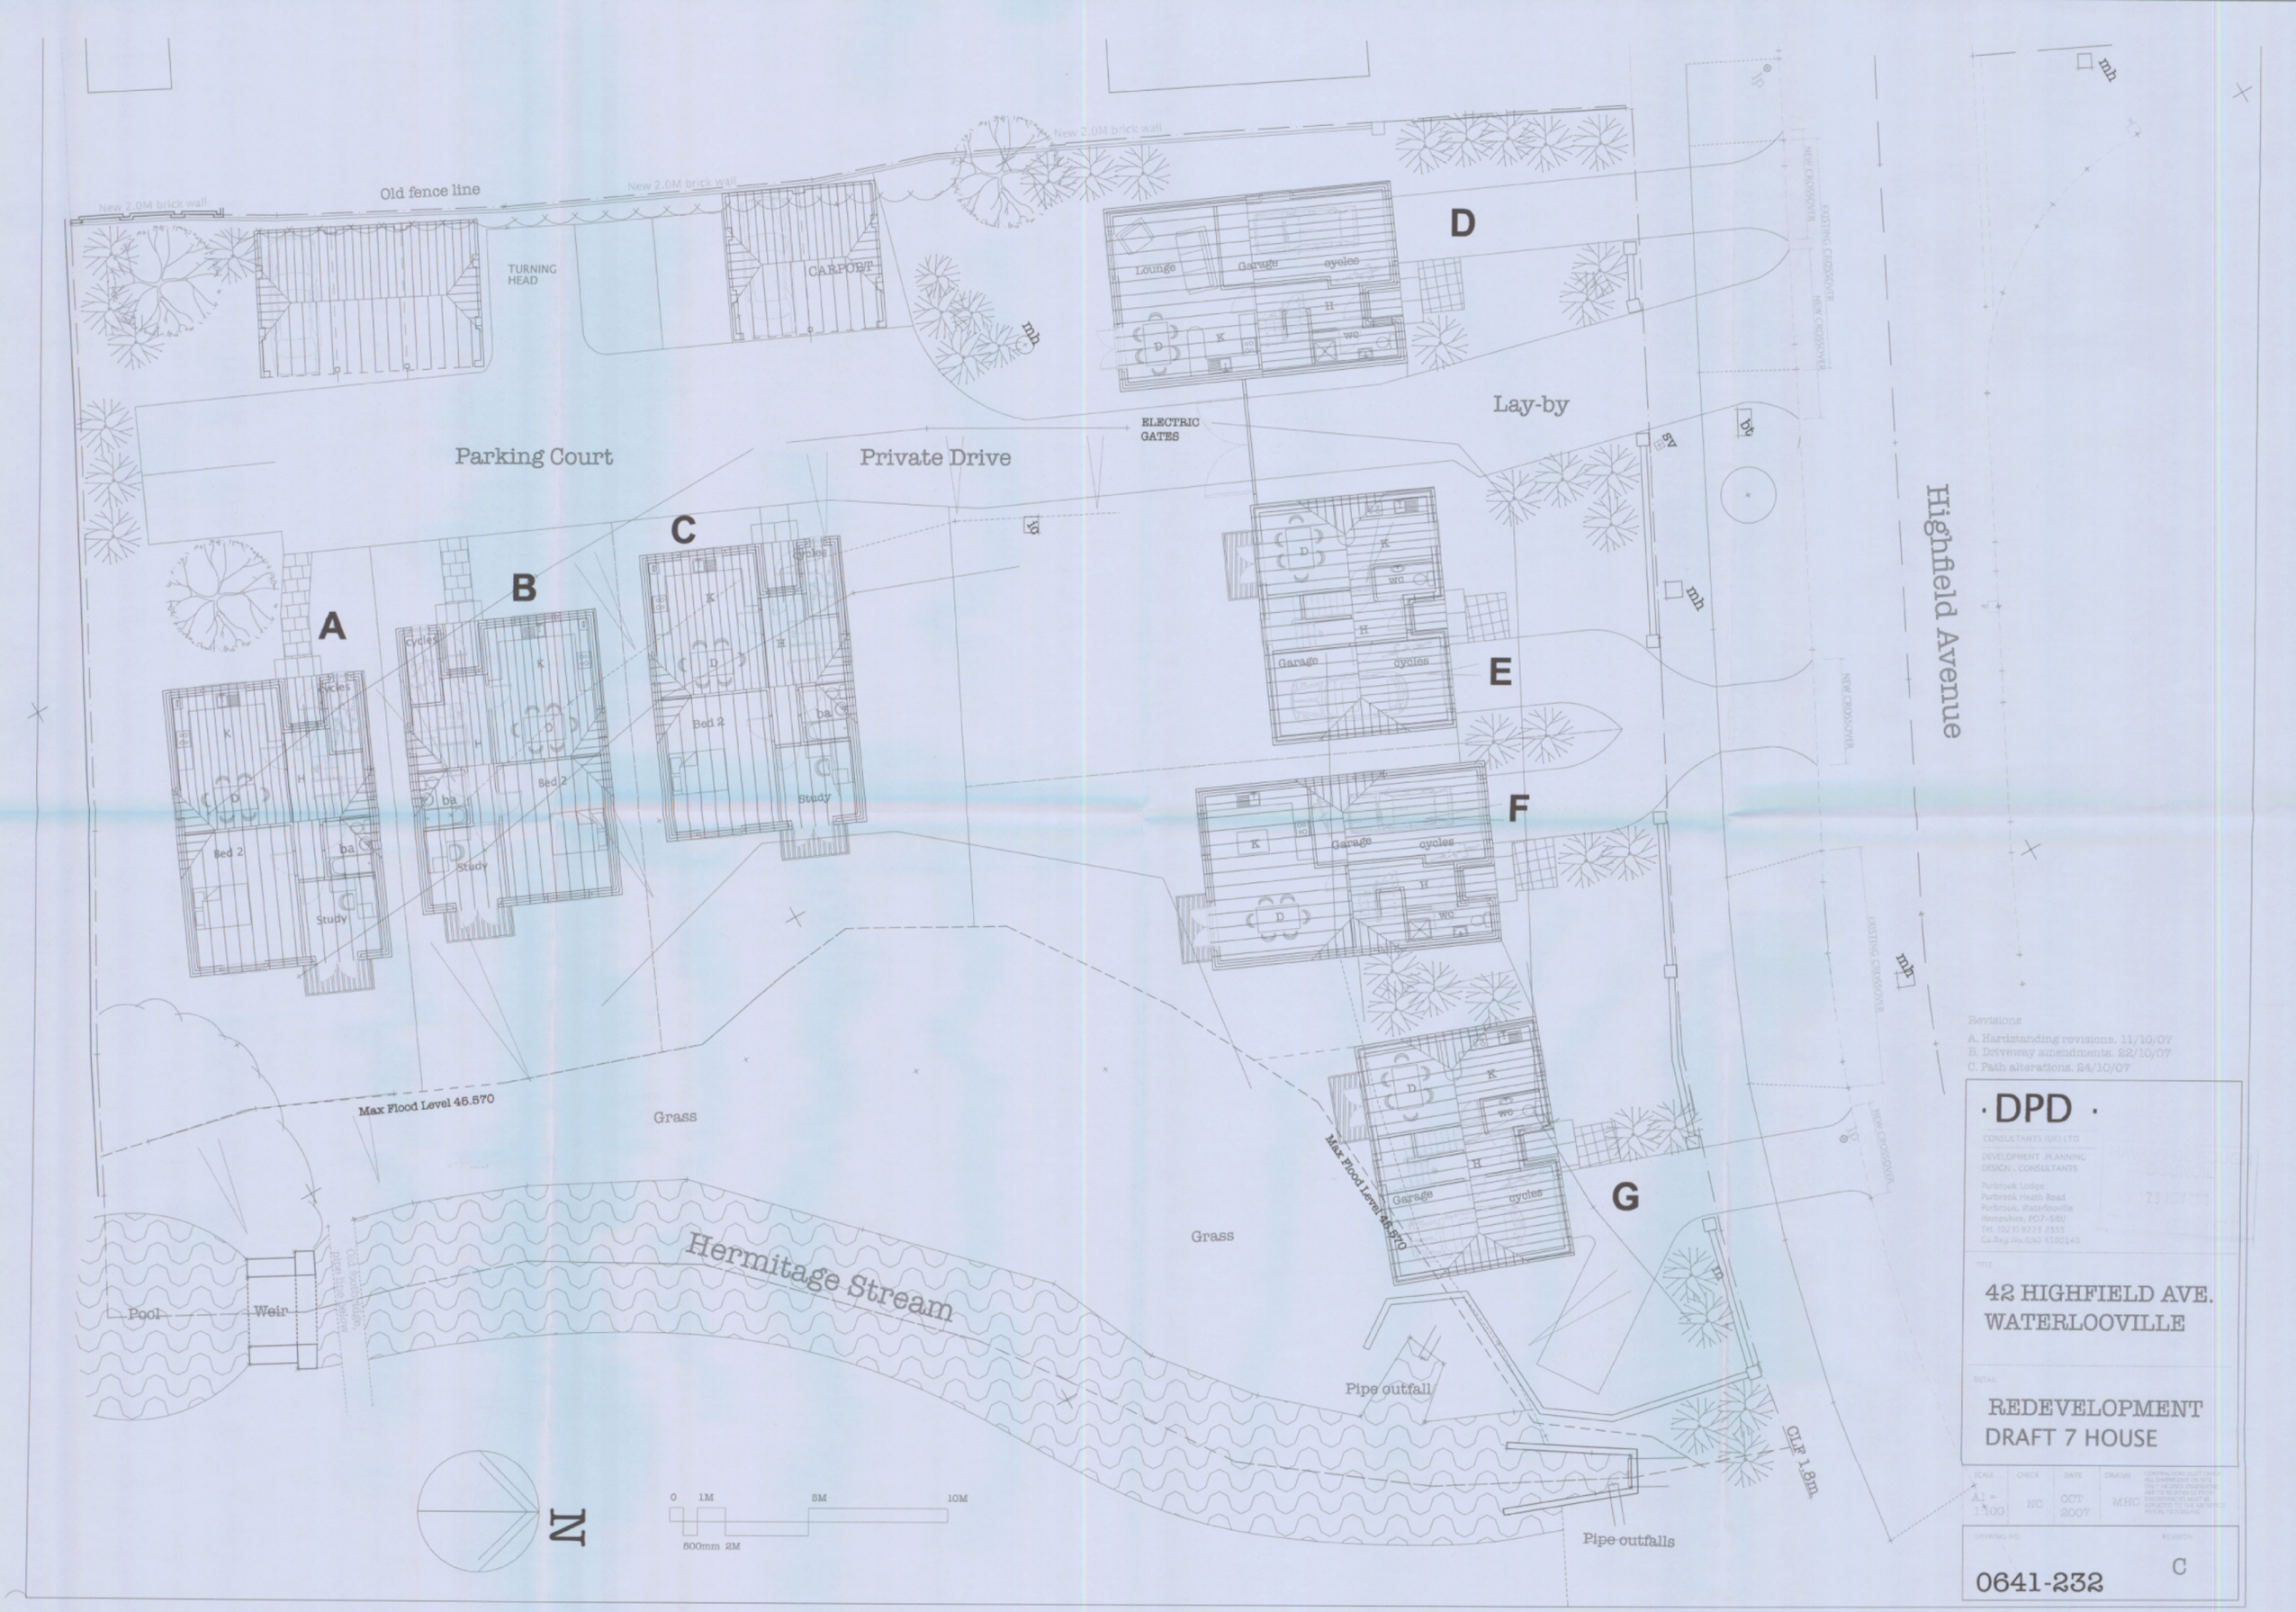

Old fence line
New 2.0M brick wall
TURNING HEAD
CARPORT
Parking Court
Private Drive
ELECTRIC GATES
Lay-by
Highfield Avenue
A
B
C
D
E
F
G
Lounge
Garage
cycles
Bed 2
Study
Max Flood Level 45.570
Grass
Hermitage Stream
Pool
Weir
Pipe outfall
Pipe outfalls
CLF 1.8m
N
0 1M 5M 10M
500mm 2M
Revisions
A. Hardstanding revisions. 11/10/07
B. Driveway amendments. 22/10/07
C. Path alterations. 24/10/07
DPD
CONSULTANTS (UK) LTD
DEVELOPMENT PLANNING DESIGN . CONSULTANTS
Purbrook Lodge
Purbrook Heath Road
Purbrook, Waterlooville
Hampshire, PO7-5RU
Tel. (023) 9223 2555
Co.Reg.No.(UK) 4300140
42 HIGHFIELD AVE.
WATERLOOVILLE
REDEVELOPMENT
DRAFT 7 HOUSE
A1 = 1:100
NC
OCT 2007
MHC
0641-232
C