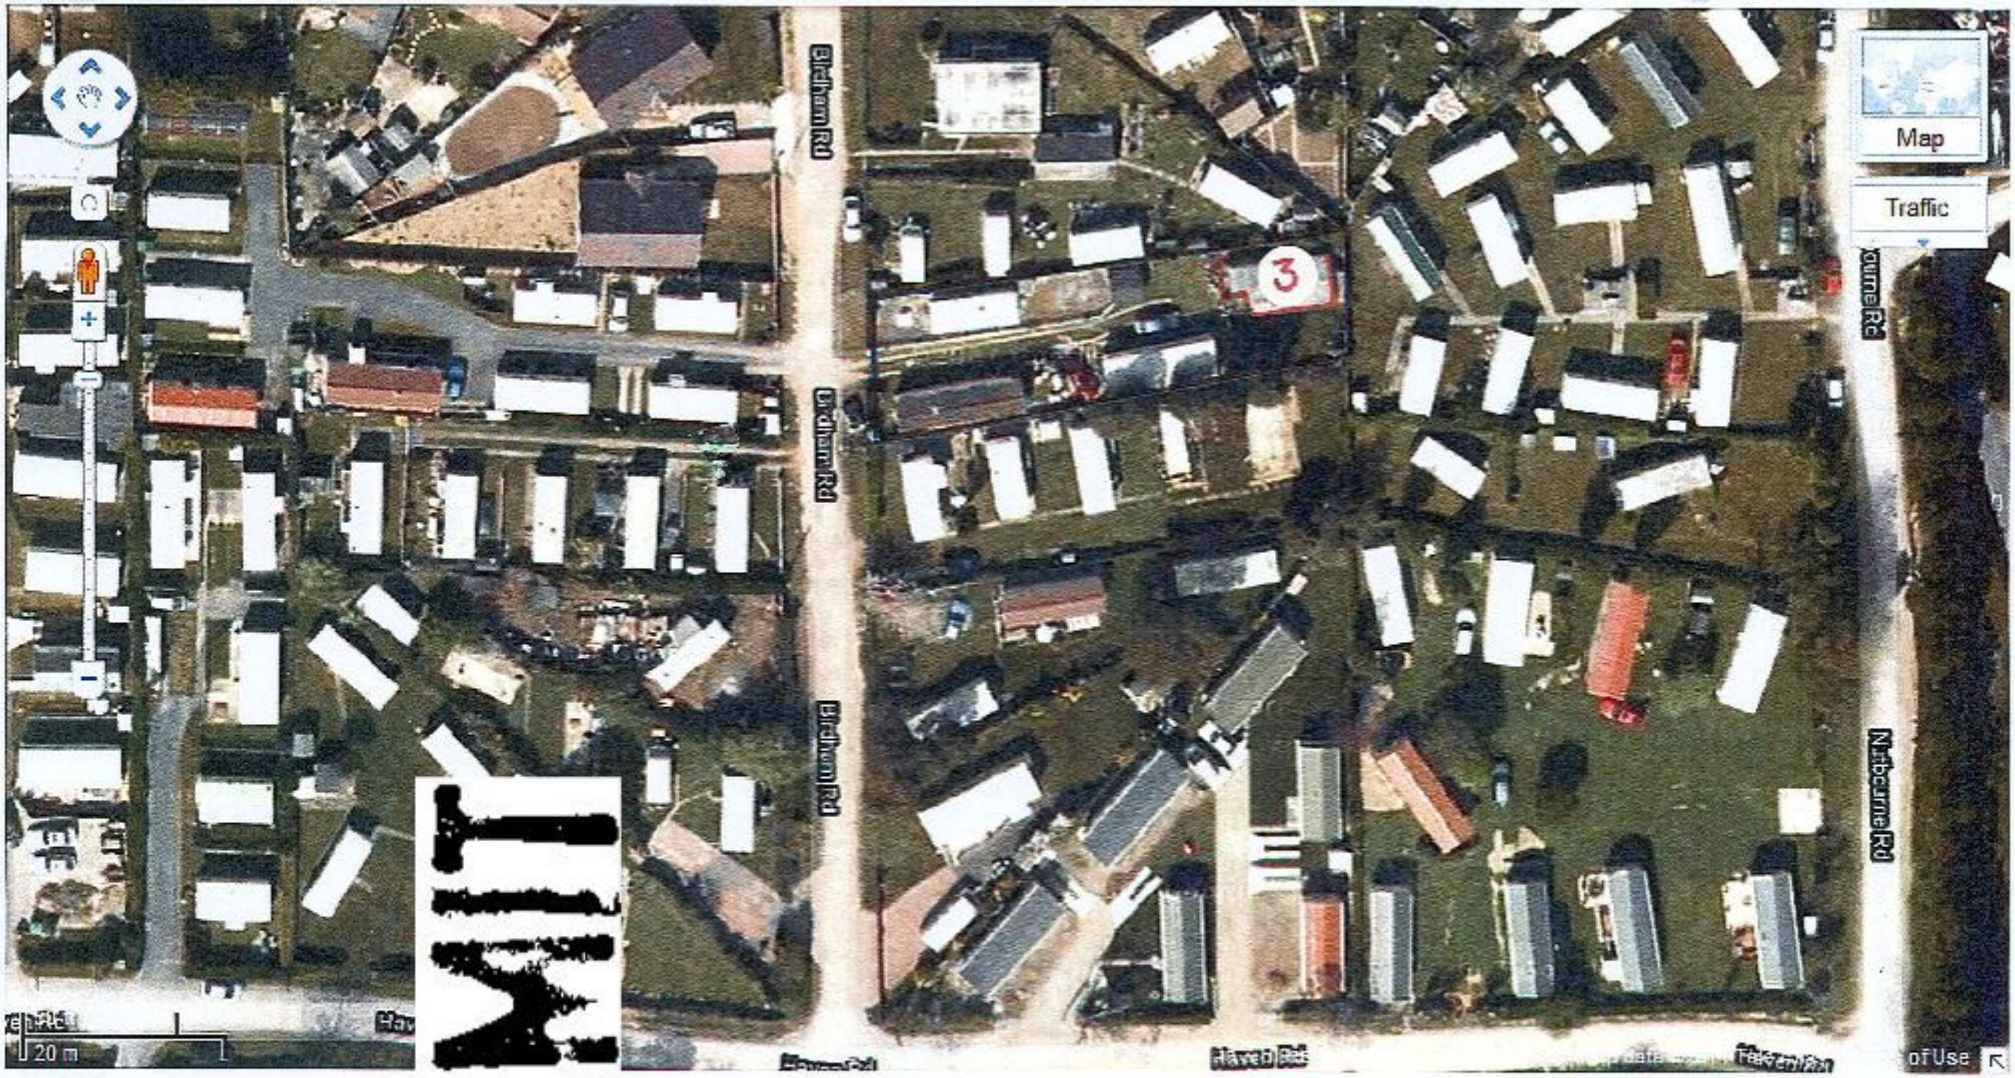

PERMIT

SATELLITE VIEV
CARAVAN, PLOT : RDHAM ROAD, HAYLING ISLAND, PO11 9QY
MR A MASKELL