



PERMIT

PARKING: 14 FERNHURST CLOSE, HAYLING ISLAND

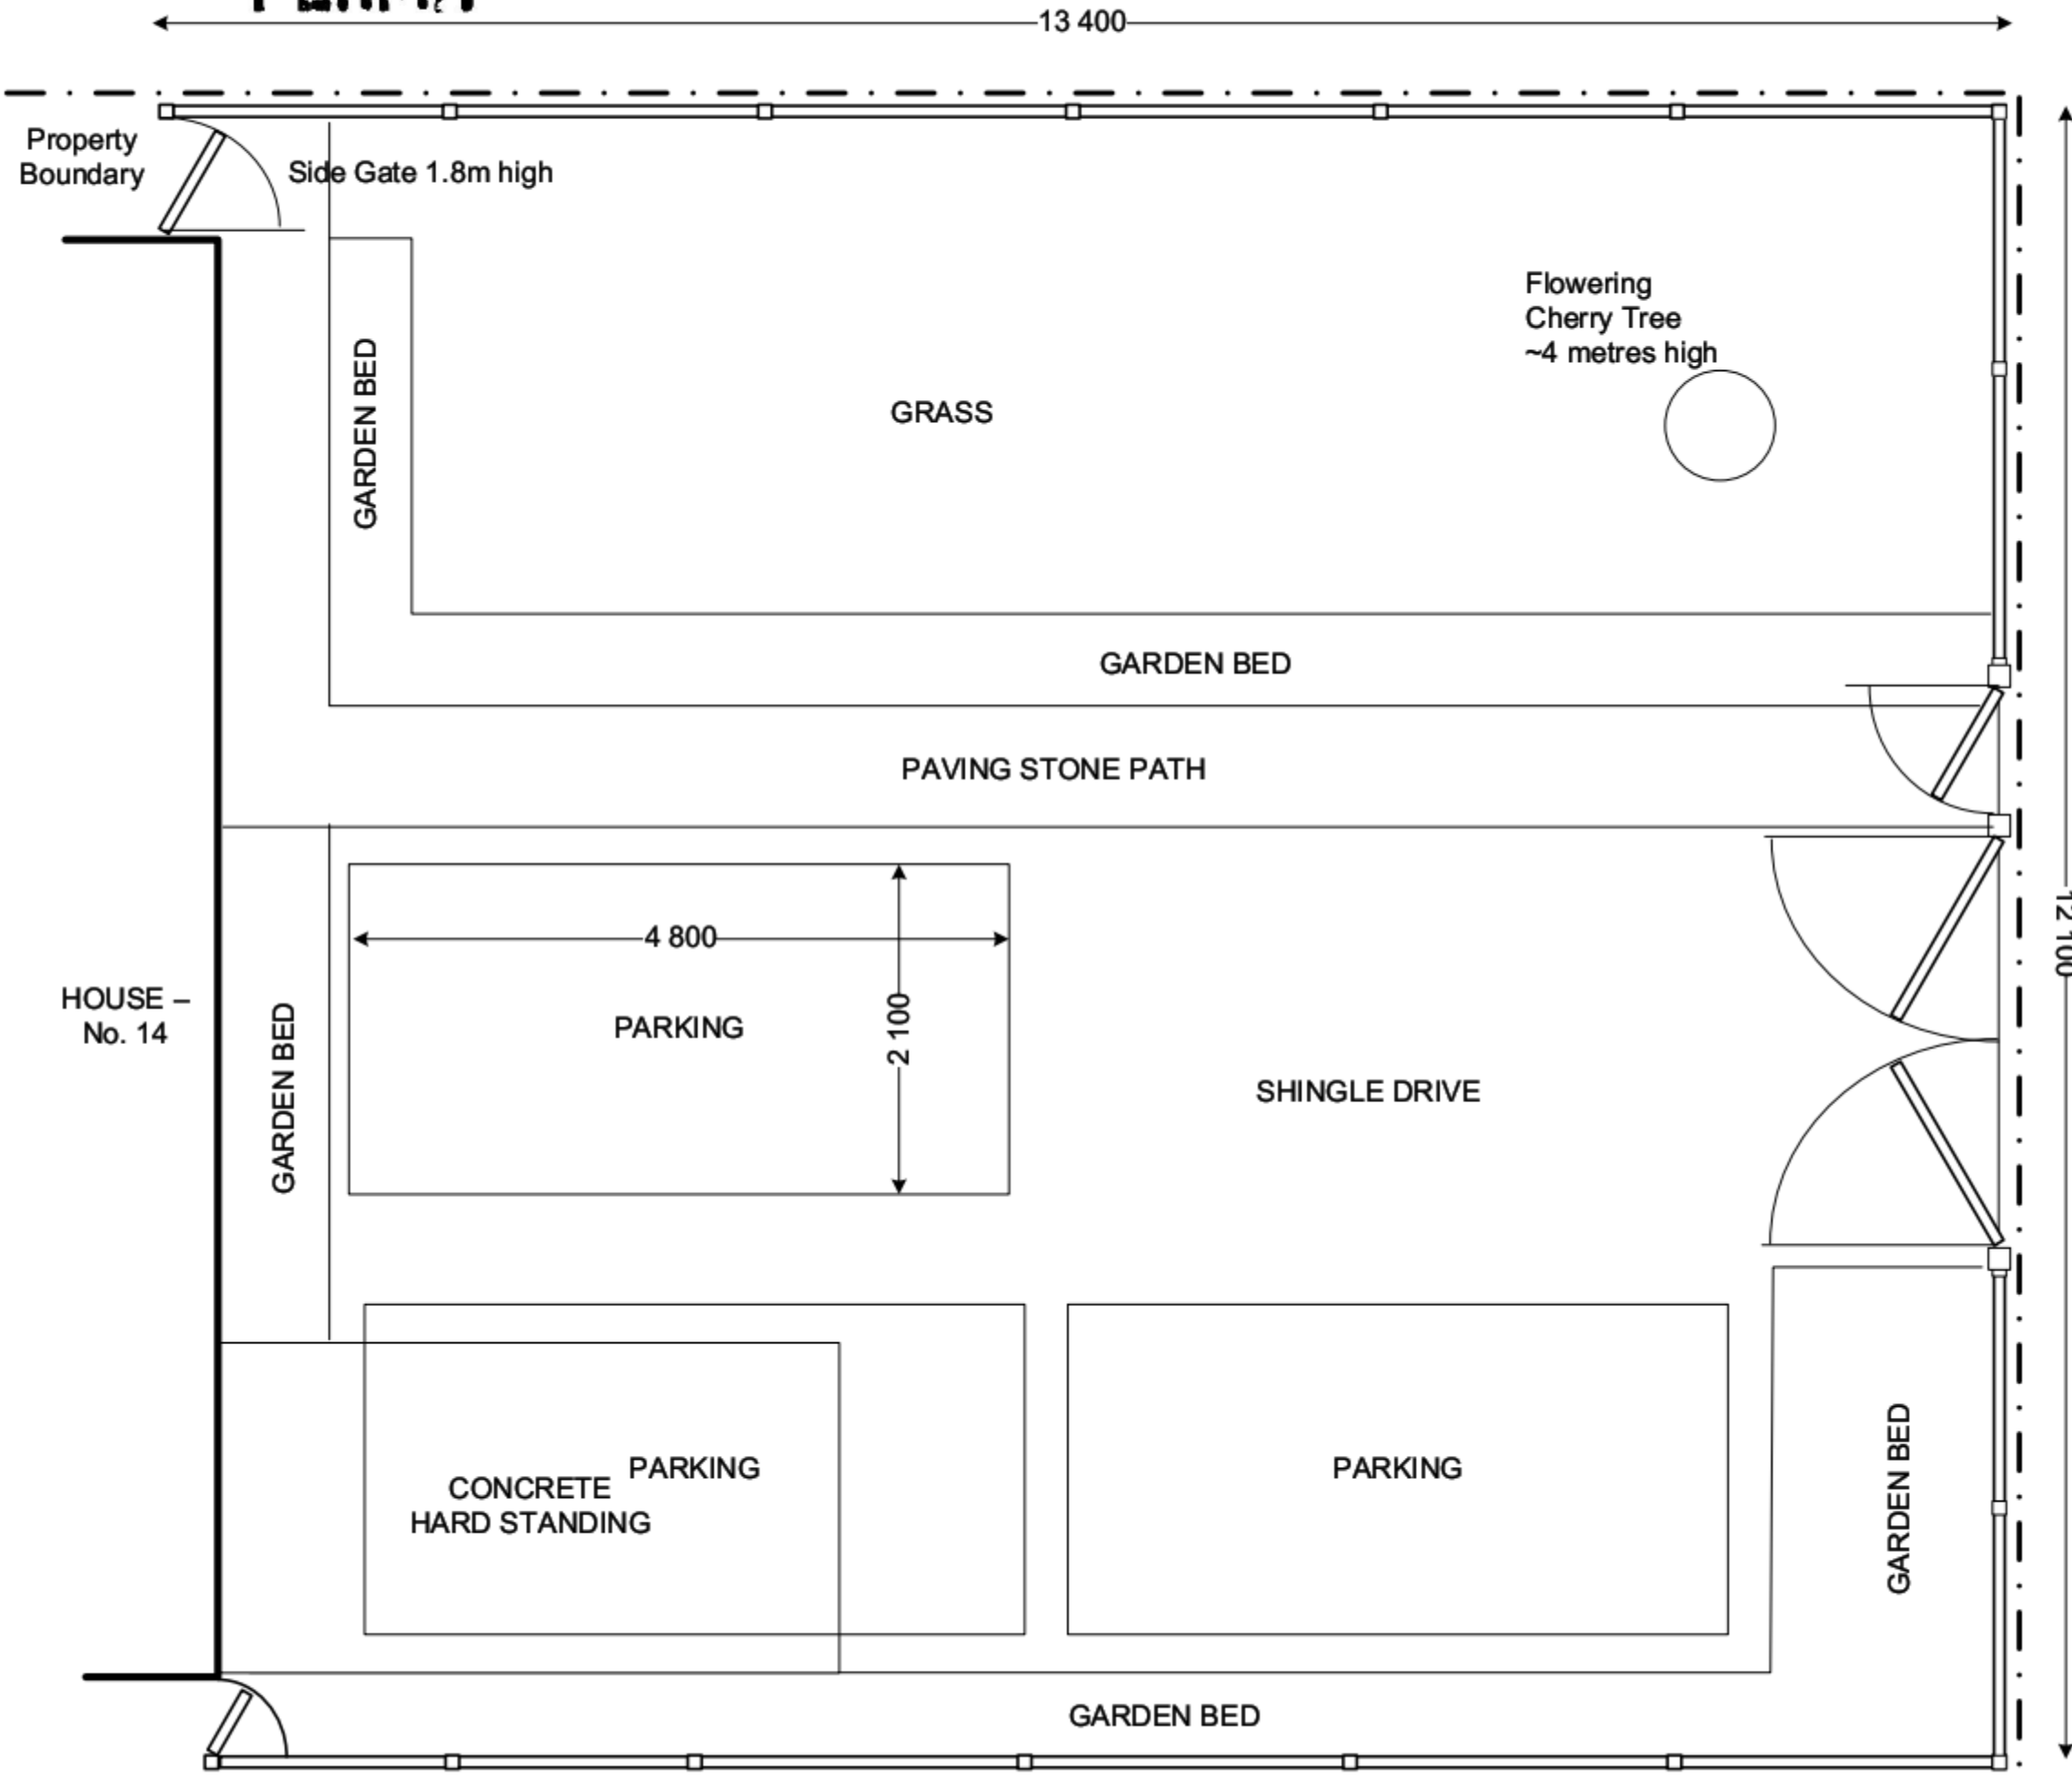

Note:
The construction of the fencing does
not change the parking situation of
the property

SCALE 1:50 when printed on A3

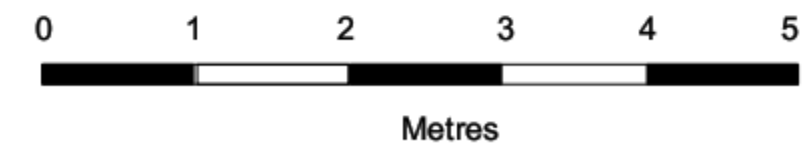

Document Ref: 14Fernhurst-Parking Rev 0