



exisitng office, North elevation

exisitng office, South elevation

exisitng office, east & west elevation

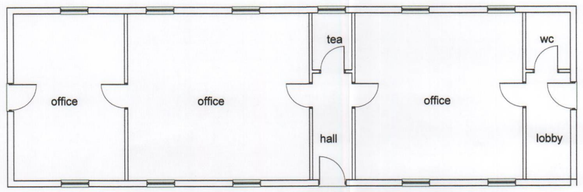


existing office plan

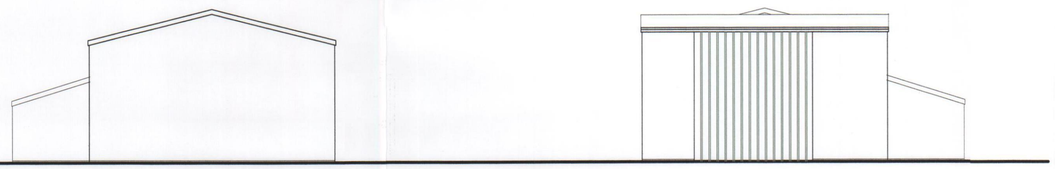

workshop North elevation


workshop South elevation

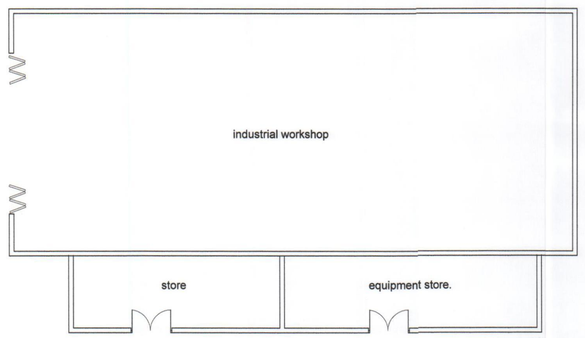

workshop plan



workshop East elevation

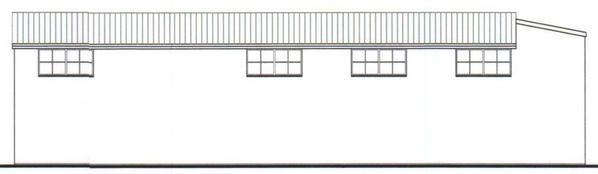

workshop West elevation

notes

this drawing is the copyright of the Holman Reading partnership llp and must not be reproduced in whole or part or used for the execution of works without their permission.

all dimensions to be checked on site prior to commencement of construction works and the architect notified of any discrepancy.

figured dimensions are to be used in preference to scaled dimensions.

no deviation from this drawing will be permitted without prior consent of the architect.

all drawings are prepared subject to a full measured and structural survey of the buildings and site.

all structural work is subject to the appointment of a structural engineer to confirm and agree the structural proposals.

os promap licence no. 100020449.

scale width 100mm @ a1 - 50mm @ a3

client Cosham Planthire

revision	notes	date	drawn	check

HAVANT BOROUGH COUNCIL
18 AUG 2011
RECEIVED

hrp architects
holman reading partnership llp
18 Limberline Spur
hilsea, portsmouth, hampshire, po3 5hj
tel: 023 9269 1843
fax: 023 9263 9722
email: info@hrp-architects.com
website: hrp-architects.com

project	Proposed warehouse and offices Brockhampton Lane. Havant
detail	As exisitng plans and elevations
drawn: sgr	checked:
date: July11	status: PI
a1 scale: 1:100 a3 scale: 1:200	8209 04 rev