


PERMIT

PROPOSED WINDOWS FOR STUBBINGTON BARN
TEA ROOM

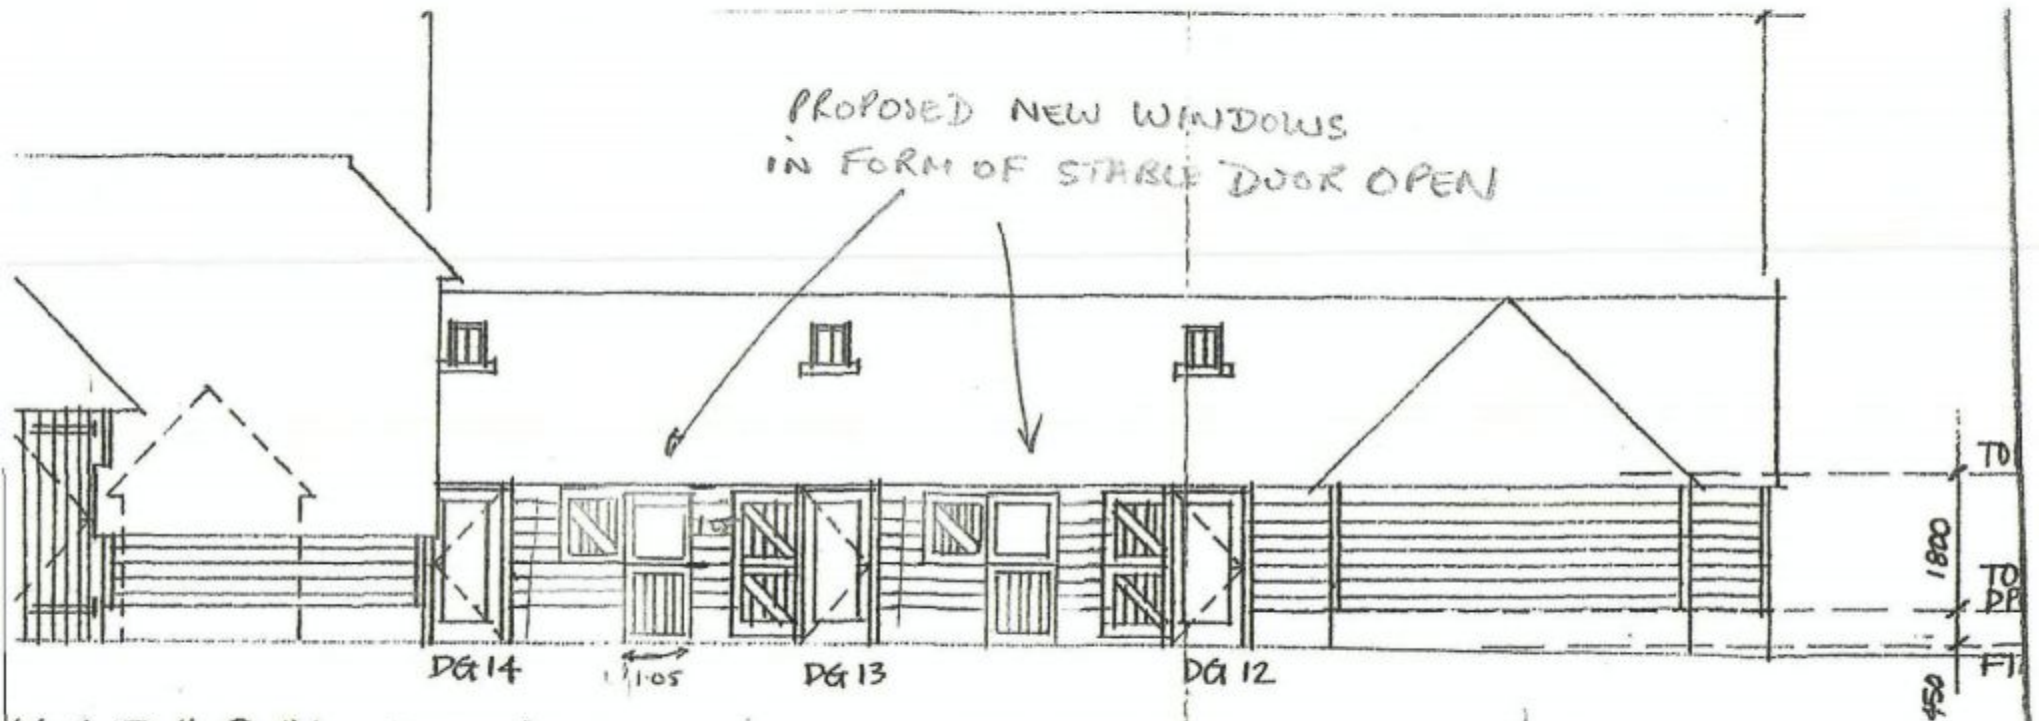

VATION IN
FROM
EAST

GAS (1)

