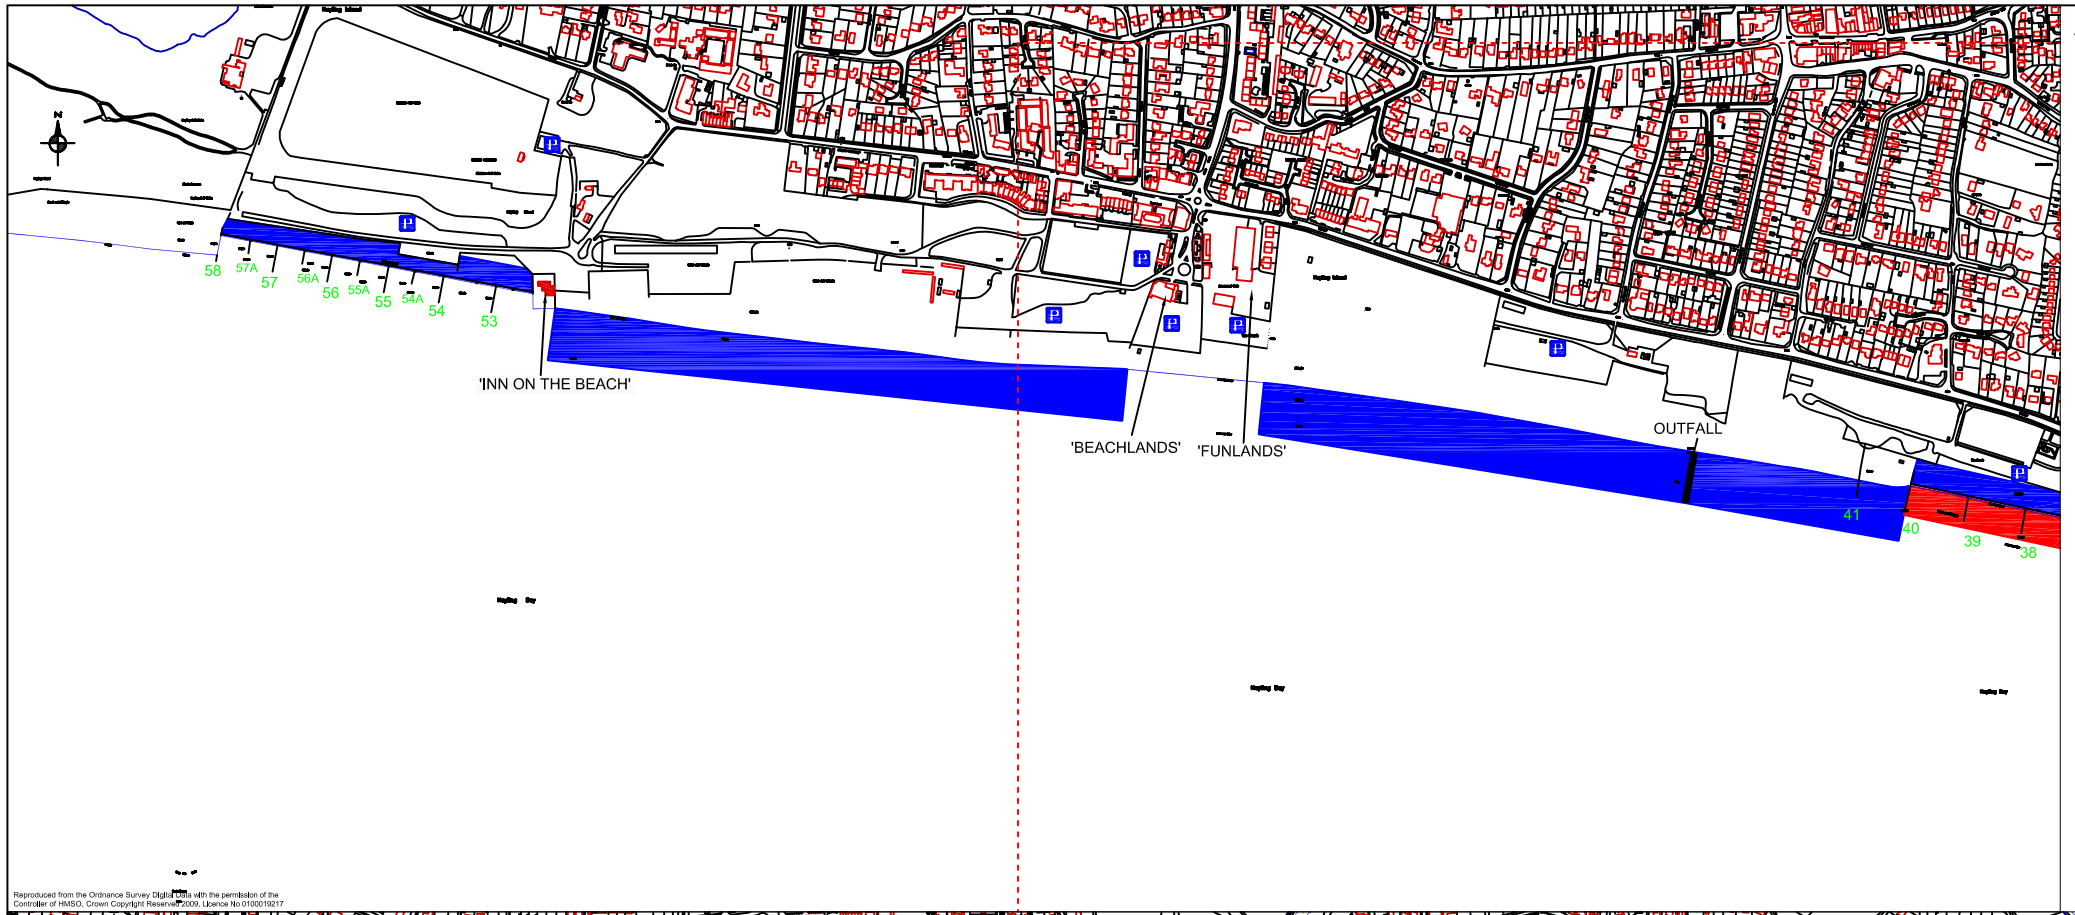


NOTES:-

The deposition areas shown may be subject to change, as directed by the Engineer.

The Ness extraction site location is to be confirmed by the Engineer.

Recycled material will be extracted and deposited within the areas indicated, as directed by the Engineer.

Contractor, in agreement with Engineer, to mark outer limits of the haul route (as shown on drawing SE13/646) along the beach berm, with cones tethered with site pins at 50m spacing.

The haul route is to be maintained in a safe, acceptable condition and may be supplemented with local shingle as directed by the Engineer.

Imported material stockpile location to be agreed with Engineer

No extraction to be carried out in front of 'Beachlands' and 'Funlands' Property.

KEY:-


SHINGLE EXTRACTION SITE

SHINGLE DEPOSITION SITE

IMPORTED MATERIAL 20/40mm SINGLE SIZE GRAVEL STOCKPILE - IF REQUIRED

25 GROYNE AND NUMBER

Reproduced from the Ordnance Survey Digital Data with the permission of the Controller of HMSO. Crown Copyright Reserved 2009. Licence No 0100019217

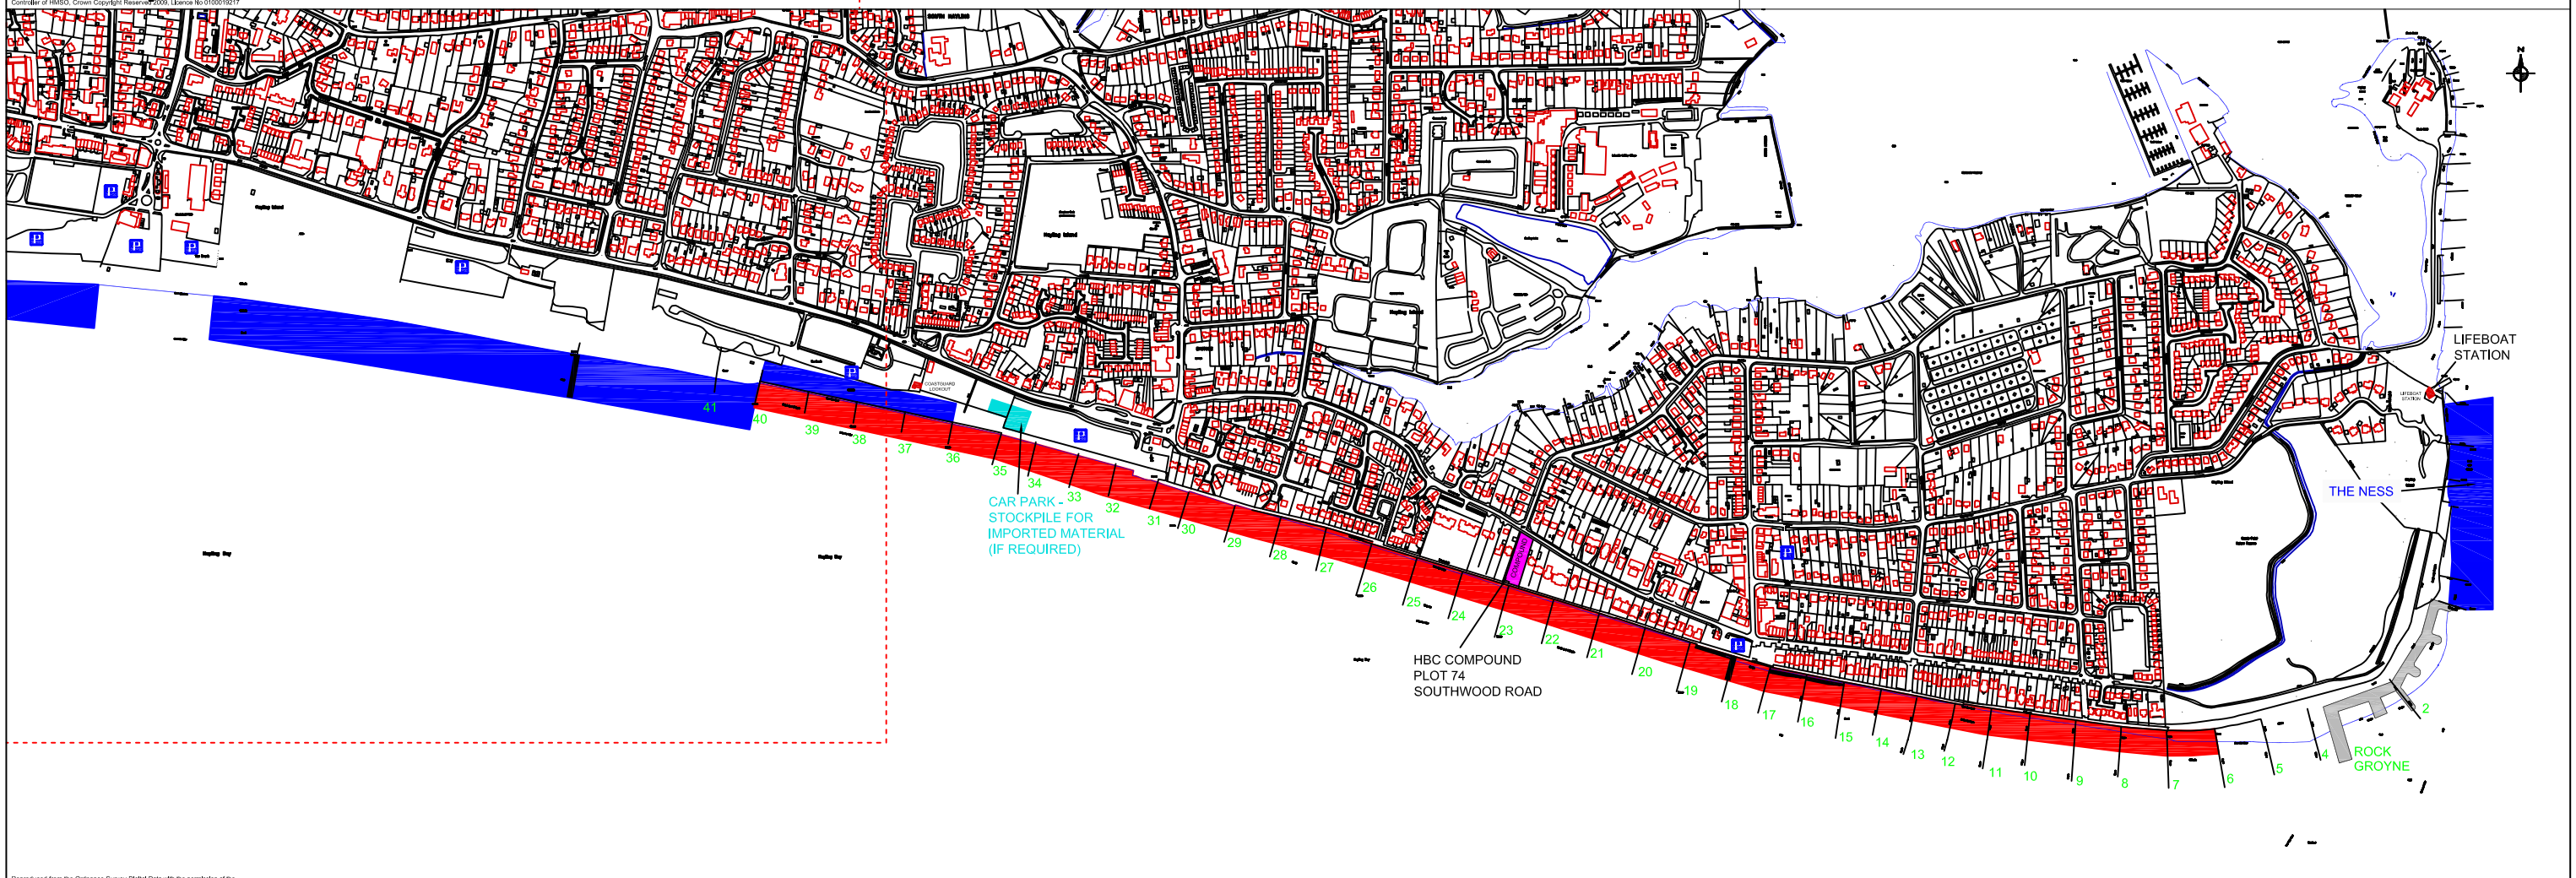

Reproduced from the Ordnance Survey Digital Data with the permission of the Controller of HMSO. Crown Copyright Reserved 2009. Licence No 0100019217

Portsmouth CITY COUNCIL
Civic Offices, Guildhall Square,
Portsmouth. Hants. PO1 2AG
Telephone: (023) 9283 4869
Email: cityhelpdesk@portsmouthcc.gov.uk
Internet: www.portsmouthcc.gov.uk

Havant BOROUGH COUNCIL
Civic Offices, Civic Centre Road,
Havant. Hants. PO9 2AX
Telephone: (023) 9247 4174
Email: customer.services@havant.gov.uk
Internet: www.havant.gov.uk

SCALE

500m 400m 300m 200m 100m 0m 500m 1km

TITLE
COASTAL DEFENCE MAINTENANCE WORK 2010-2015
HAYLING ISLAND BEACH RECYCLING EXTRACTION AND DEPOSITION AREAS

DRAWN BY	CHECKED BY	DRG No.
BJR		SE13/681

DATE	DIR NAME
SEP 2009	P:\CTB\CMP\Eastoke\BR2010-2015

SCALE	CAD NAME
1:5000 @ A1	SE13-681-BEACH-FRONT'

REV	DESCRIPTION	DATE	INITS