


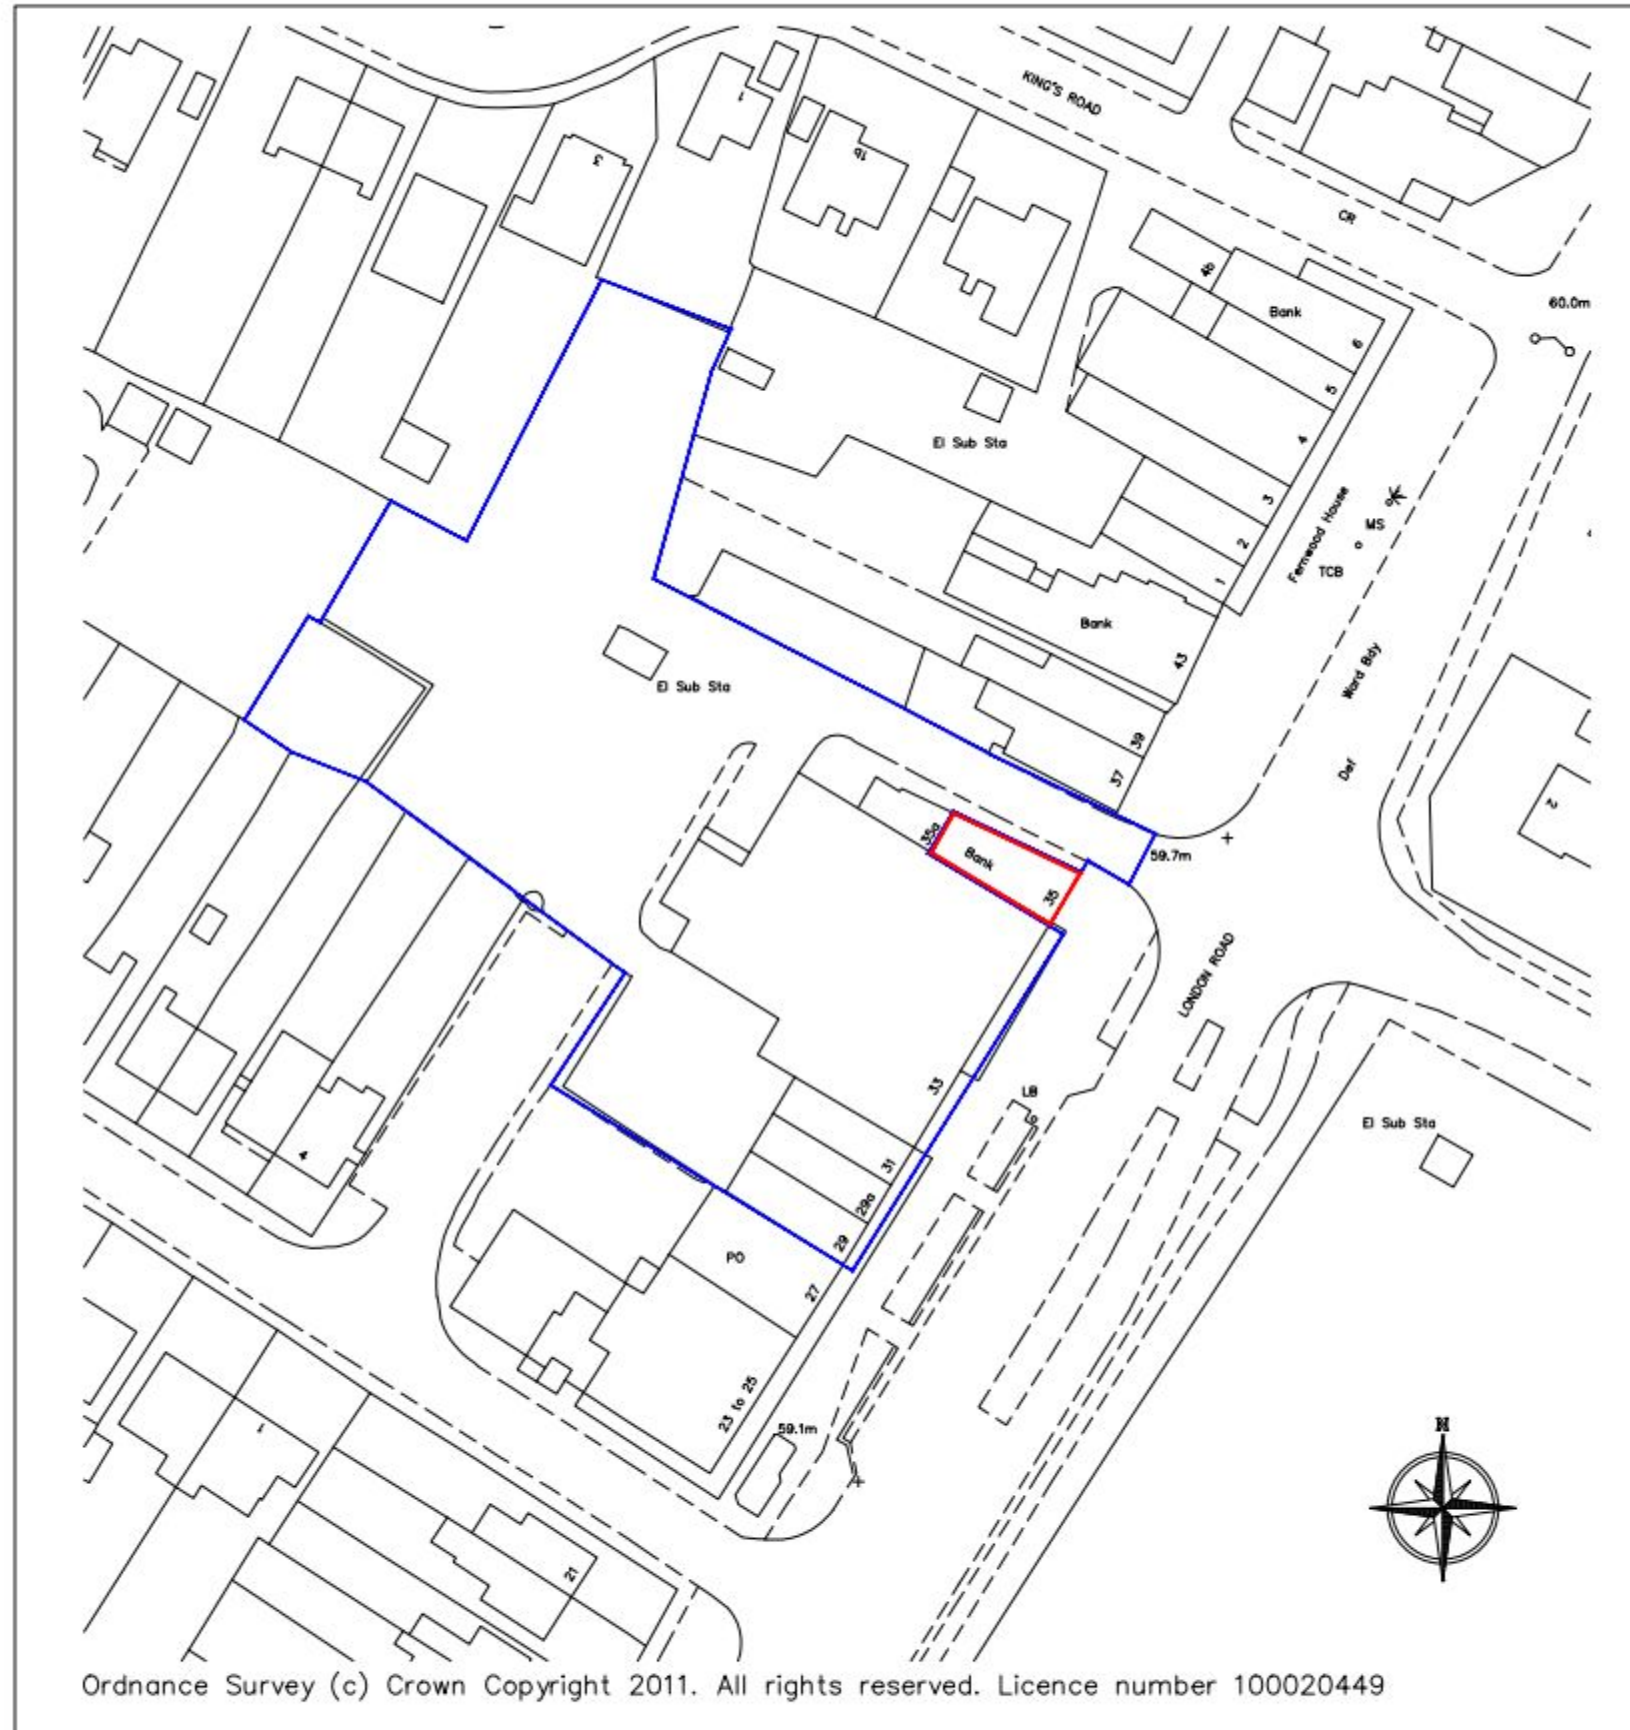

Notes

Report any discrepancies to the author.
Do not scale from this drawing.
Copyright Househam Henderson Architects.



Rev	Description	By	Check	Date
-----	-------------	----	-------	------

househamhenderson
architects

3 Charlecole Mews Staple Gardens Winchester Hampshire SO23 8SR
T 01962 835500 F 01962 835501 winchester@hharchitects.co.uk

Client

Lidl UK GMBH

Project

Lidl Cowplain Alterations

Drawing

Location Plan

Scale	Date	Author	Checked
1:1250	Feb 2011	TL	-

Project No	Drawing No	Revision
3495	D30	PO