


ELEVATION - A
Scale: 1:150

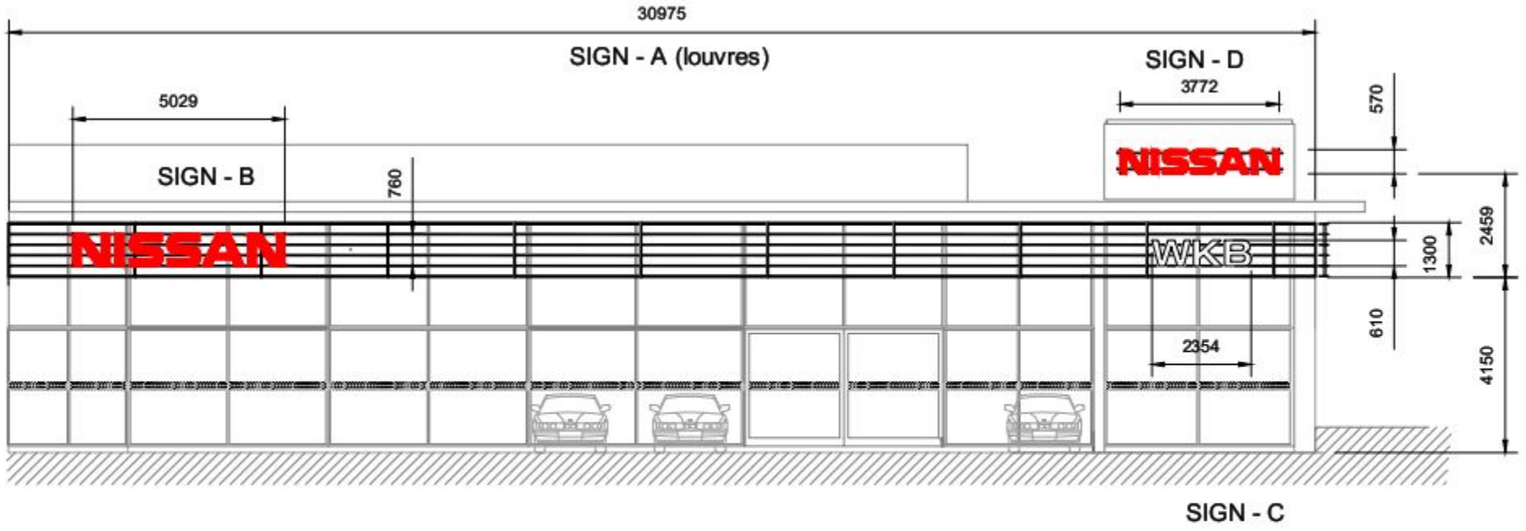

ELEVATION - B
Scale: 1:150

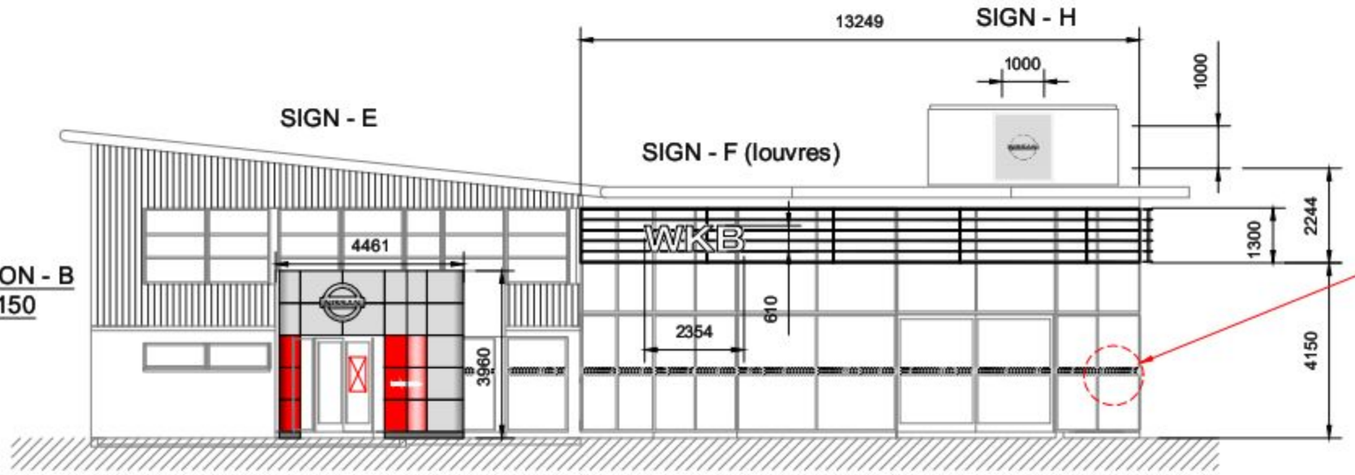

SIGN - H & K
Scale - 1:50

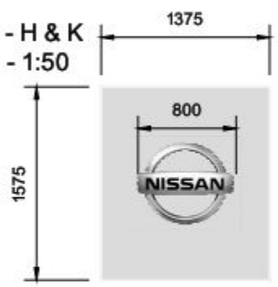

NISSAN LOGO (mounted on backpanels)
Size 800mm
Manufactured from external grade polycarbonate with second surface translucent metalizing layer. Black dot matrix pattern for night time 3D look. Internally illuminated by fluorescent tubes.
Scale 1:50

SIGN - D & I
Scale - 1:50



NISSAN WORDMARK (mounted on runner bars)
Size 2 - 570mm
Individual formed letters. Aluminium cabinet painted to match Sunrise Silver. External acrylic/polycorbonate faces to match PMS200, illuminated with red LEDs.
Scale 1:50

NB - FINAL SURVEY REQUIRED BEFORE MANUFACTURE

SPECIAL LOUVRE SUPPORTS REQUIRED BY DEALER

Revision:
C-DP-09/11/11-Fascias to size 3
B-DP-18/08/11-Amend as per Rob Lea
A-DP-16/08/11-Amend as per Dave H

Client:

NISSAN

Site Address: WKB Waterlooville Nissan
Elettra Avenue
Hambledon Road
Waterlooville
Hampshire PO7 7XW

Dwg Ref: N-085 - 111691
Dwg No: 1/6
Dwg Scale: AS SHOWN_@_A3
Date: 10/08/11 Revision: C
Drawn: ADB Checked:


delivering branded environments
futurama

Olympia House
Lockwood Court
Middleton Grove
Leeds
LS11 5TY
United Kingdom

Telephone:
0113 270 5595
Facsimile:
0113 277 1143
E-mail:
postbox@futurama.ltd.uk


Copyright Design

ELEVATION - C
Scale: 1:100

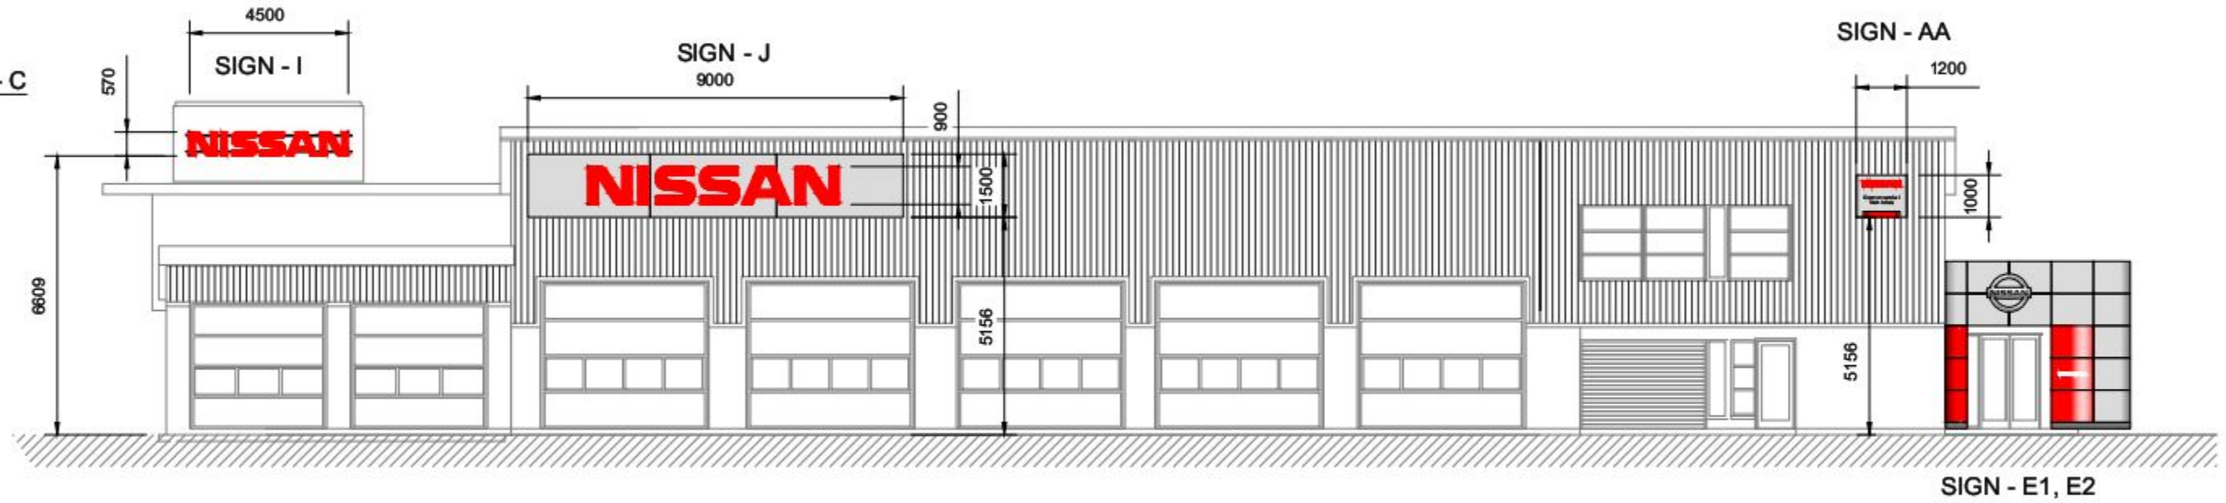

ELEVATION - D
Scale: 1:100



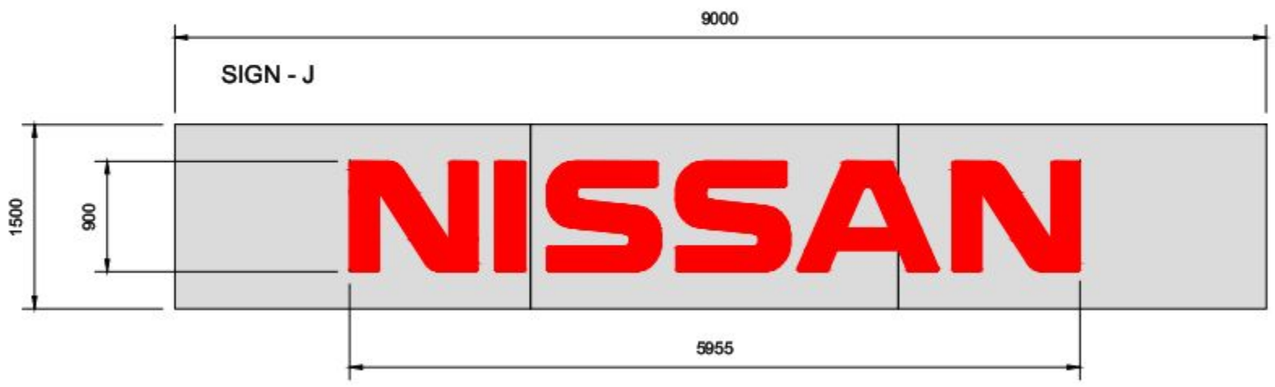

NISSAN WORDMARK
(mounted on backpanels)
Size 4 - 900mm
Individual formed letters. Aluminium cabinet painted to match Sunrise Silver.
External acrylic/polycorbonate faces to match PMS200, illuminated with red LEDs.
Scale 1:50

Revision:
C-DP-09/11/11-Fascias to size 3
B-DP-18/08/11-Amend as per Rob Lea
A-DP-16/08/11-Amend as per Dave H

Client: NISSAN

Site Address: WKB Waterlooville Nissan
Elettra Avenue
Hambledon Road
Waterlooville
Hampshire PO7 7XW

Dwg Ref: N-085 - 111691
Dwg No: 2/6
Dwg Scale: AS SHOWN_@_A3
Date: 10/08/11 Revision: C
Drawn: ADB Checked:


delivering branded environments
futurama

Olympia House
Lockwood Court
Middleton Grove
Leeds
LS11 5TY
United Kingdom


Telephone:
0113 270 5595
Facsimile:
0113 277 1143
E-mail:
postbox@futurama.ltd.uk

Copyright Design

SIGN - O
Scale - 1:30

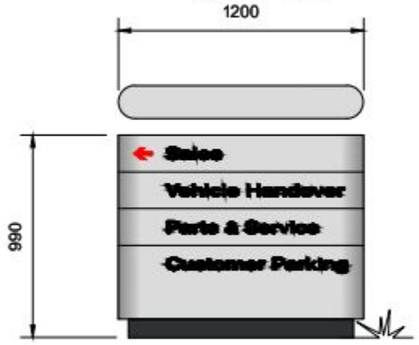


SIGN - P,Q,R,S,T & U
Scale - 1:30

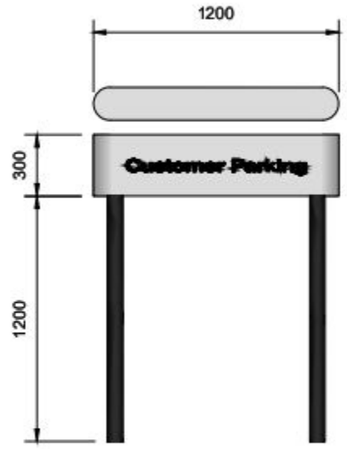

SIGN - V & W
Scale - 1:30





SIGN - N

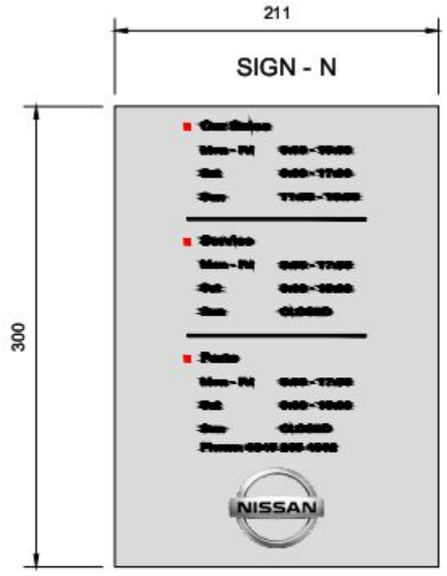

NISSAN OPENING HOURS VINYL
Departments and opening times TBC
Scale: 1:4

SIGN - X
Scale - 1:50

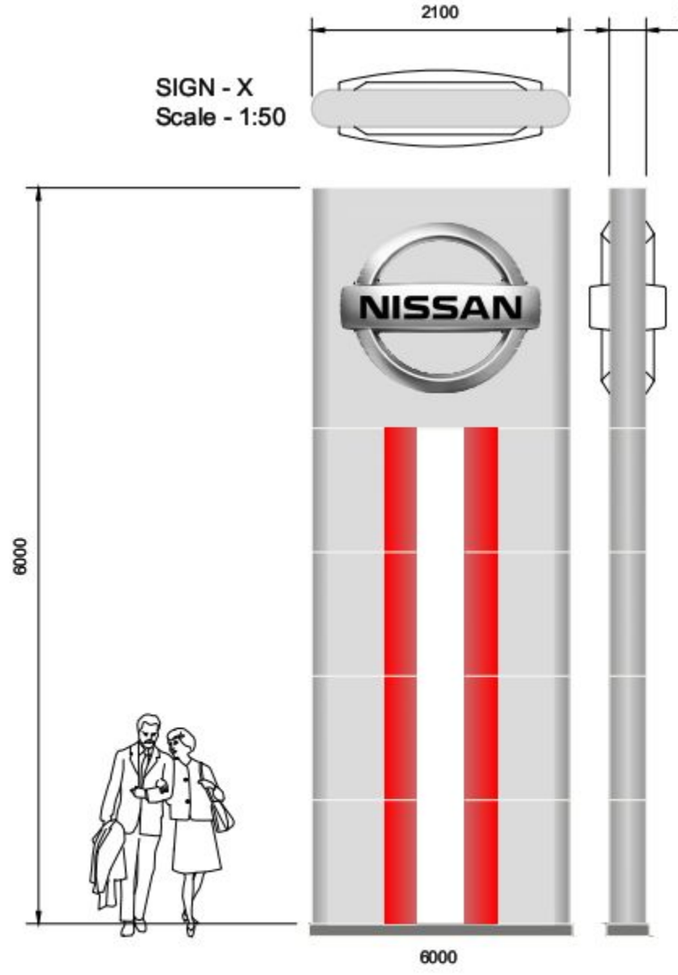

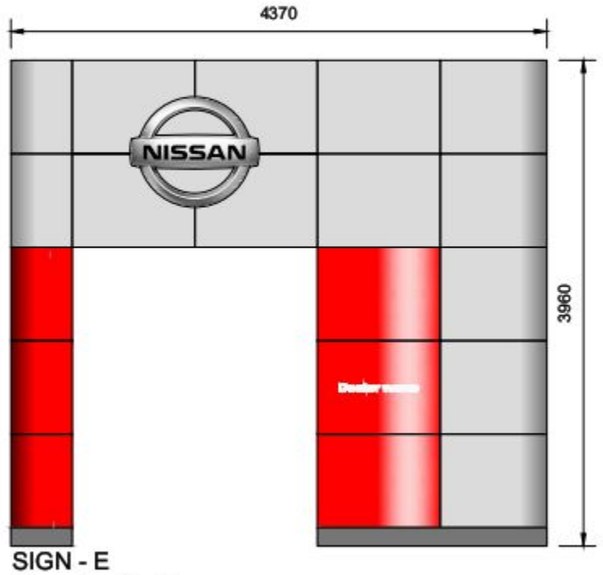

SIGN - E
(free standing)
Scale - 1:50

Revision:
C-DP-09/11/11-Fascias to size 3
B-DP-18/08/11-Amend as per Rob Lea
A-DP-16/08/11-Amend as per Dave H

Client: NISSAN

Site Address: WKB Waterlooville Nissan
Elettra Avenue
Hambledon Road
Waterlooville
Hampshire PO7 7XW

Dwg Ref: N-085 - 111691
Dwg No: 3/6
Dwg Scale: AS SHOWN_@_A3
Date: 10/08/11 Revision: C
Drawn: ADB Checked:


delivering branded environments
futurama

Olympia House
Lockwood Court
Middleton Grove
Leeds
LS11 5TY
United Kingdom


Telephone:
0113 270 5595
Facsimile:
0113 277 1143
E-mail:
postbox@futurama.ltd.uk

Copyright Design


SIGN - BB
Scale - 1:20

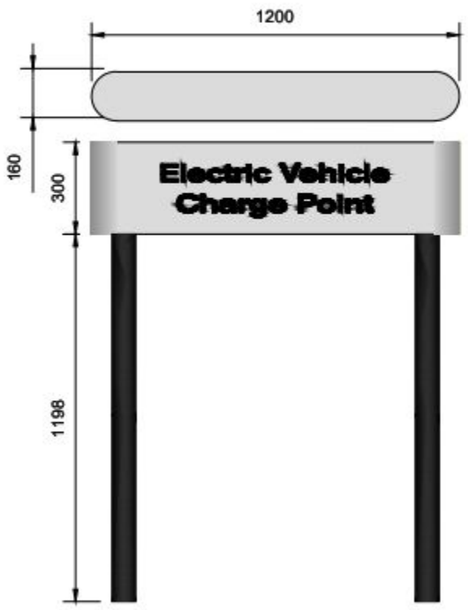

SIGN - CC
Scale - 1:20

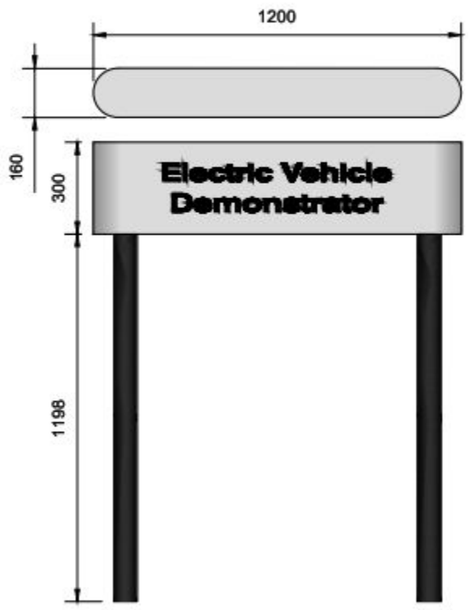

SIGN - DD
Scale - 1:20

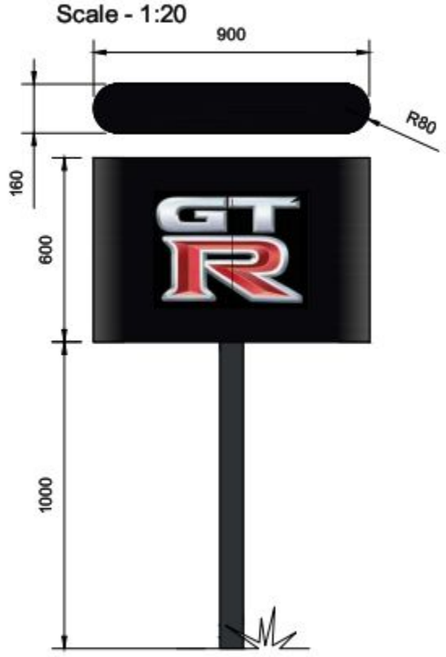

Revision:
C-DP-09/11/11-Fascias to size 3
B-DP-18/08/11-Amend as per Rob Lea
A-DP-16/08/11-Amend as per Dave H

Client:

Site Address: WKB Waterlooville Nissan
Elettra Avenue
Hambledon Road
Waterlooville
Hampshire PO7 7XW


Dwg Ref: N-085 - 111691
Dwg No: 4/6
Dwg Scale: AS SHOWN_@_A3
Date: 10/08/11 Revision: C
Drawn: ADB Checked:

delivering branded environments
futurama

Olympia House
Lockwood Court
Middleton Grove
Leeds
LS11 5TY
United Kingdom

Telephone:
0113 270 5595
Facsimile:
0113 277 1143
E-mail:
postbox@futurama.ltd.uk

Copyright Design

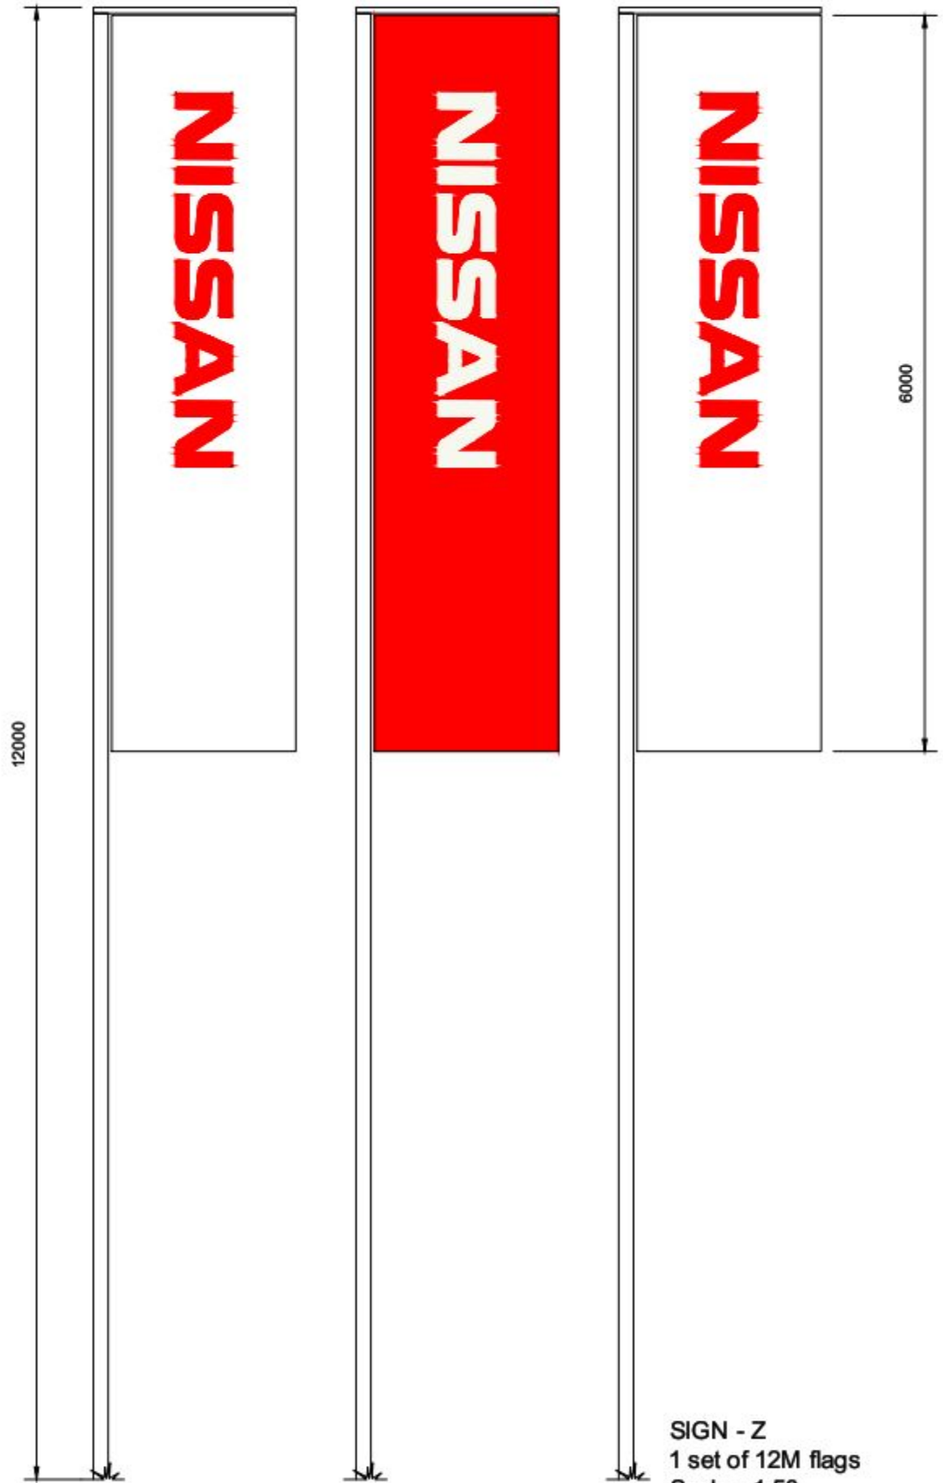


SIGN - Z
1 set of 12M flags
Scale - 1:50



SIGN - B, & L
Scale - 1:50

NISSAN WORDMARK
Size 3 - 760mm (1300 fascia)
Individual formed letters.
Aluminium cabinet painted to match Sunrise Silver.
External acrylic/polycorbonate faces to match PMS200, illuminated with red LEDs.

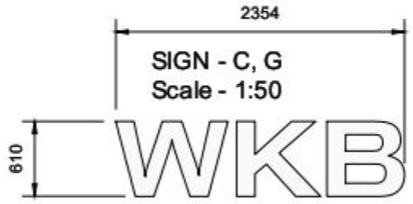

SIGN - C, G
Scale - 1:50

DEALER NAME
Size 3 - 610mm (1300mm fascia)
Individual formed letters.
Aluminium cabinet painted to match RAL 7021 .
White external acrylic/polycorbonate faces, illuminated with white LEDs.



Sign AA
External wall sign
Scale 1:20

Revision:
C-DP-09/11/11-Fascias to size 3
B-DP-18/08/11-Amend as per Rob Lea
A-DP-16/08/11-Amend as per Dave H

Client:

Site Address: WKB Waterlooville Nissan
Elettra Avenue
Hambledon Road
Waterlooville
Hampshire PO7 7XW

Dwg Ref: N-085 - 111691
Dwg No: 5/6
Dwg Scale: AS SHOWN_@_A3
Date: 10/08/11 Revision: C
Drawn: ADB Checked:

delivering branded environments
futurama

Olympia House
Lockwood Court
Middleton Grove
Leeds
LS11 5TY
United Kingdom

Telephone:
0113 270 5595
Facsimile:
0113 277 1143
E-mail:
postbox@futurama.ltd.uk

Copyright Design

LOCATION TBC:
P, Q, R, S, T, U, V,
W, BB, CC. DD

Little Acorns
rsery School

Gas Gov

74a

TOYOTA

Brambles Farm

Industrial Estate

NISSAN

O

J

AA

E

I

M

K

H

D

L

C

F

G

B

A

X

Z

TERBERRY DRIVE

ELETTRA AVENUE

Revision:
C-DP-09/11/11-Fascias to size 3
B-DP-18/08/11-Amend as per Rob Lea
A-DP-16/08/11-Amend as per Dave H

Client:

Site Address: WKB Waterlooville Nissan
Elettra Avenue
Hambledon Road
Waterlooville
Hampshire PO7 7XW

Dwg Ref: N-085 - 111691

Dwg No: 6/6

Dwg Scale: AS SHOWN_@_A3

Date: 10/08/11 Revision: C

Drawn: ADB Checked:

delivering branded environments

futurama

Olympia House
Lockwood Court
Middleton Grove
Leeds
LS11 5TY
United Kingdom

Telephone:
0113 270 5595
Facsimile:
0113 277 1143
E-mail:
postbox@futurama.ltd.uk

Copyright Design