0 2 4 6 8 10 12 14 16 18 20m

LINEAR SCALE 1:250

Copyright of ADP Architects Ltd
Richmond Court, 94 Botley Road, Park Gate,
Southampton, Hampshire SO31 1BA
Telephone / Fax Number: 0845 365 1475

A3 @ 1:250

02 MAR 2012
RECEIVED

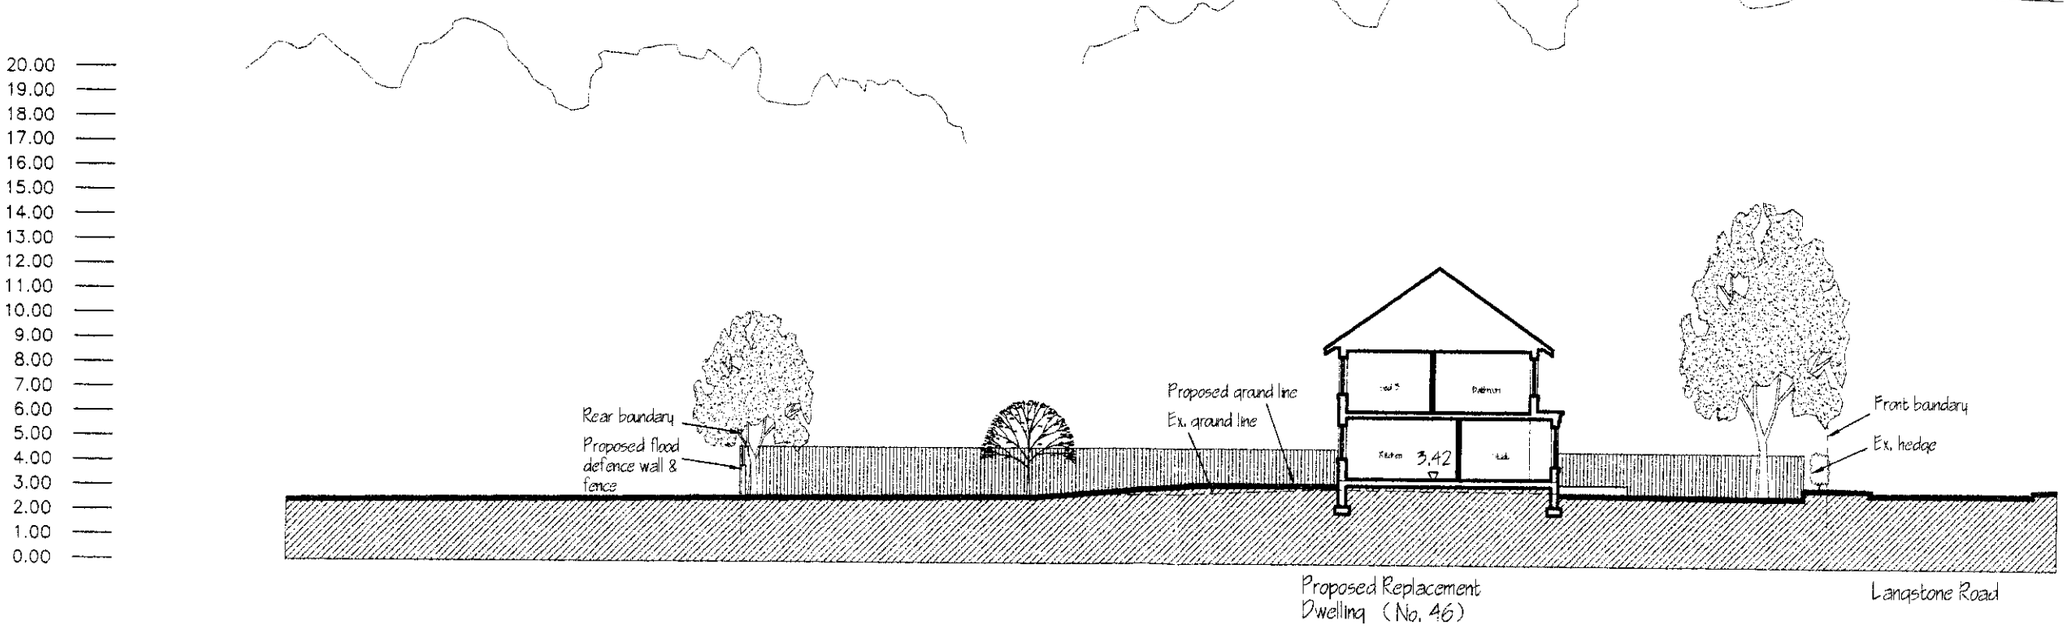

Site Section B-B Through Site 1:250

46 langstone Road ¤ Langstone ¤ Havant ¤ ADP Architects Ltd ¤ Site Section 1:250 ¤ 1472/12