PERMIT

ALL DIMENSIONS TO BE CHECKED ON SITE AND NOT SCALED FROM THIS DRAWING

NOTES:

THIS DRAWING TO BE READ IN CONJUNCTION WITH DRAWING NUMBERS 3106/0015/A3/01, 03 & 04.

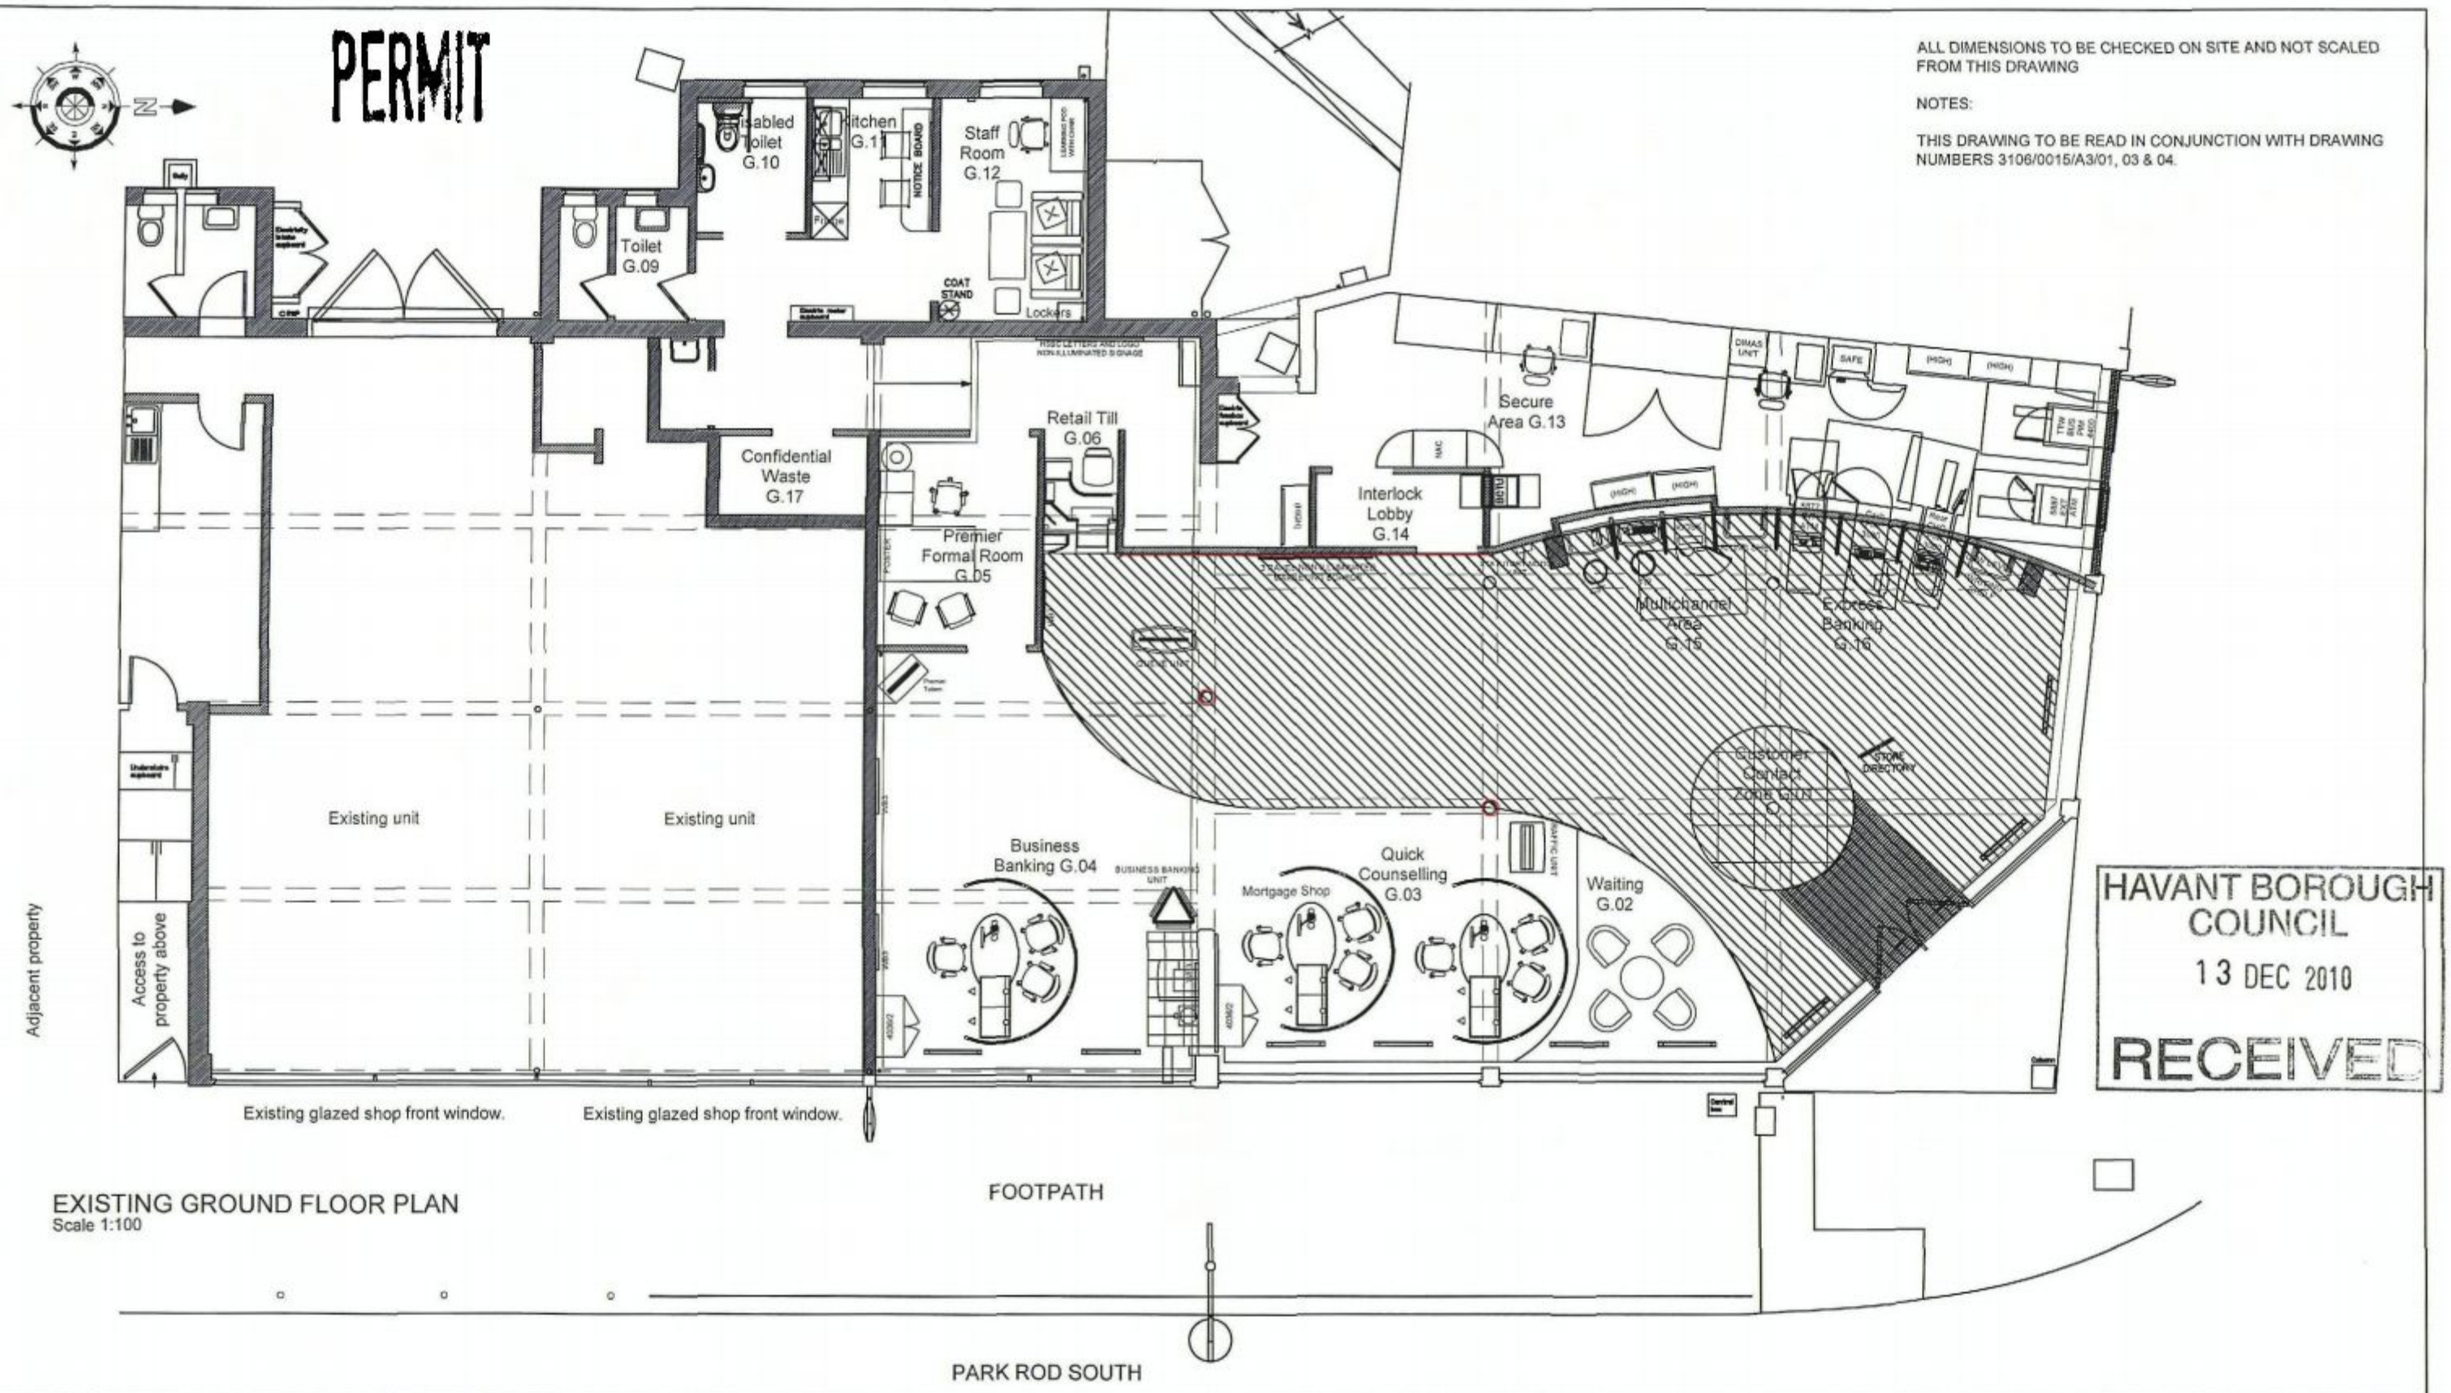

EXISTING GROUND FLOOR PLAN
Scale 1:100

HAVANT BOROUGH COUNCIL
13 DEC 2010
RECEIVED

REV.	DATE	REMARKS	BY	CHK.

CLIENT: HSBC

STRATEGIC PROJECTS DESIGN SERVICES
395 GEORGE ROAD, ERDINGTON, BIRMINGHAM. B23 7RZ.
TEL. 0121 344-4888
FAX. 0121 344-4776

Interserve

FILENAME: 3106_0015_A3_02.dwg

COMPUTER AIDED DRAWING - AVOID MANUAL MODIFICATION

SITE ADDRESS
39 WEST STREET & 2-6 PARK ROAD SOUTH
HAVANT
HAMPSHIRE
PO9 1LA

PIN No: 1041

SITE NAME: HAVANT

DRAWN	CHECKED	DATE	SCALE
DBC		18.11.10	AS SHOWN @ A3

DRAWING TITLE: EXISTING GROUND FLOOR PLAN

DRAWING No.: 3106/0015/A3/02

REVISION: