
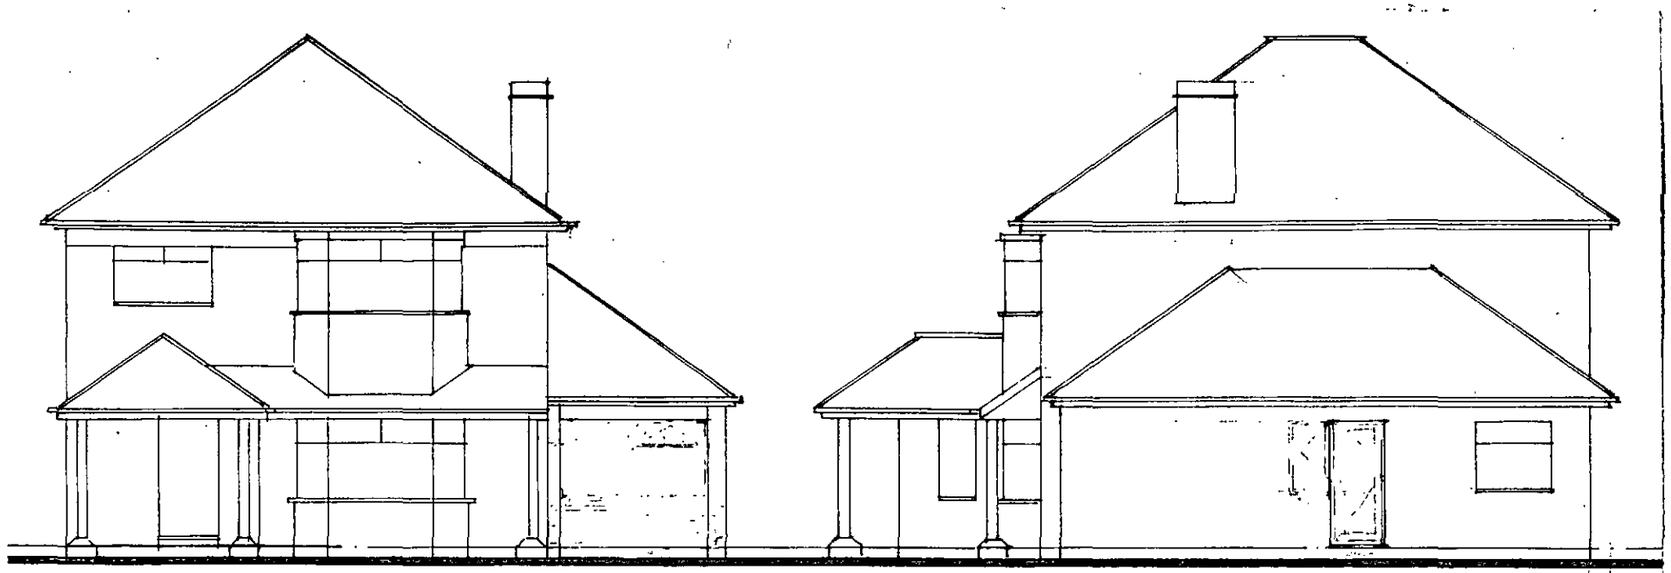


FRONT

SIDE

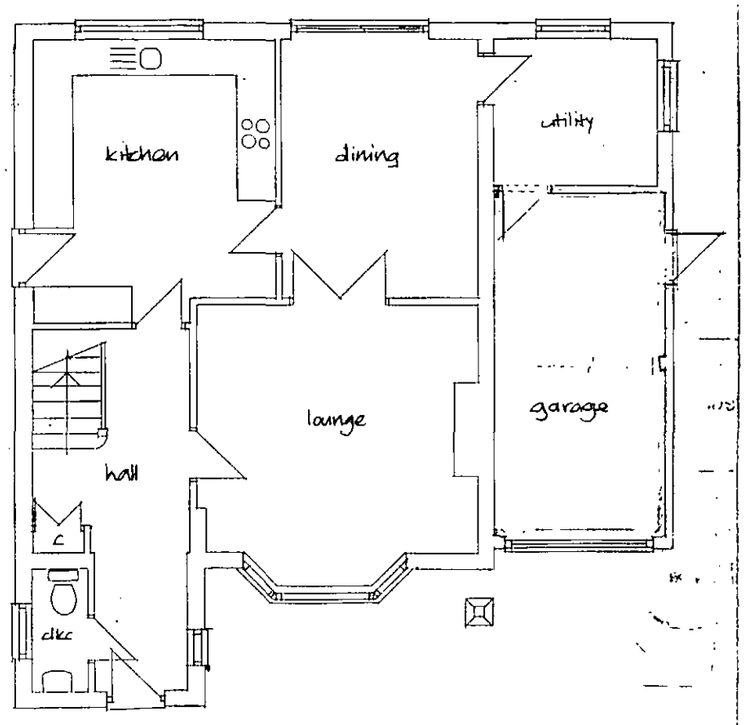

FLOOR PLAN

HAVANT BOROUGH COUNCIL
28 JUN 2011
RECEIVED

106 HAMBLEDON ROAD
WATERLOOVILLE

EXISTING DETAILS

1:100