


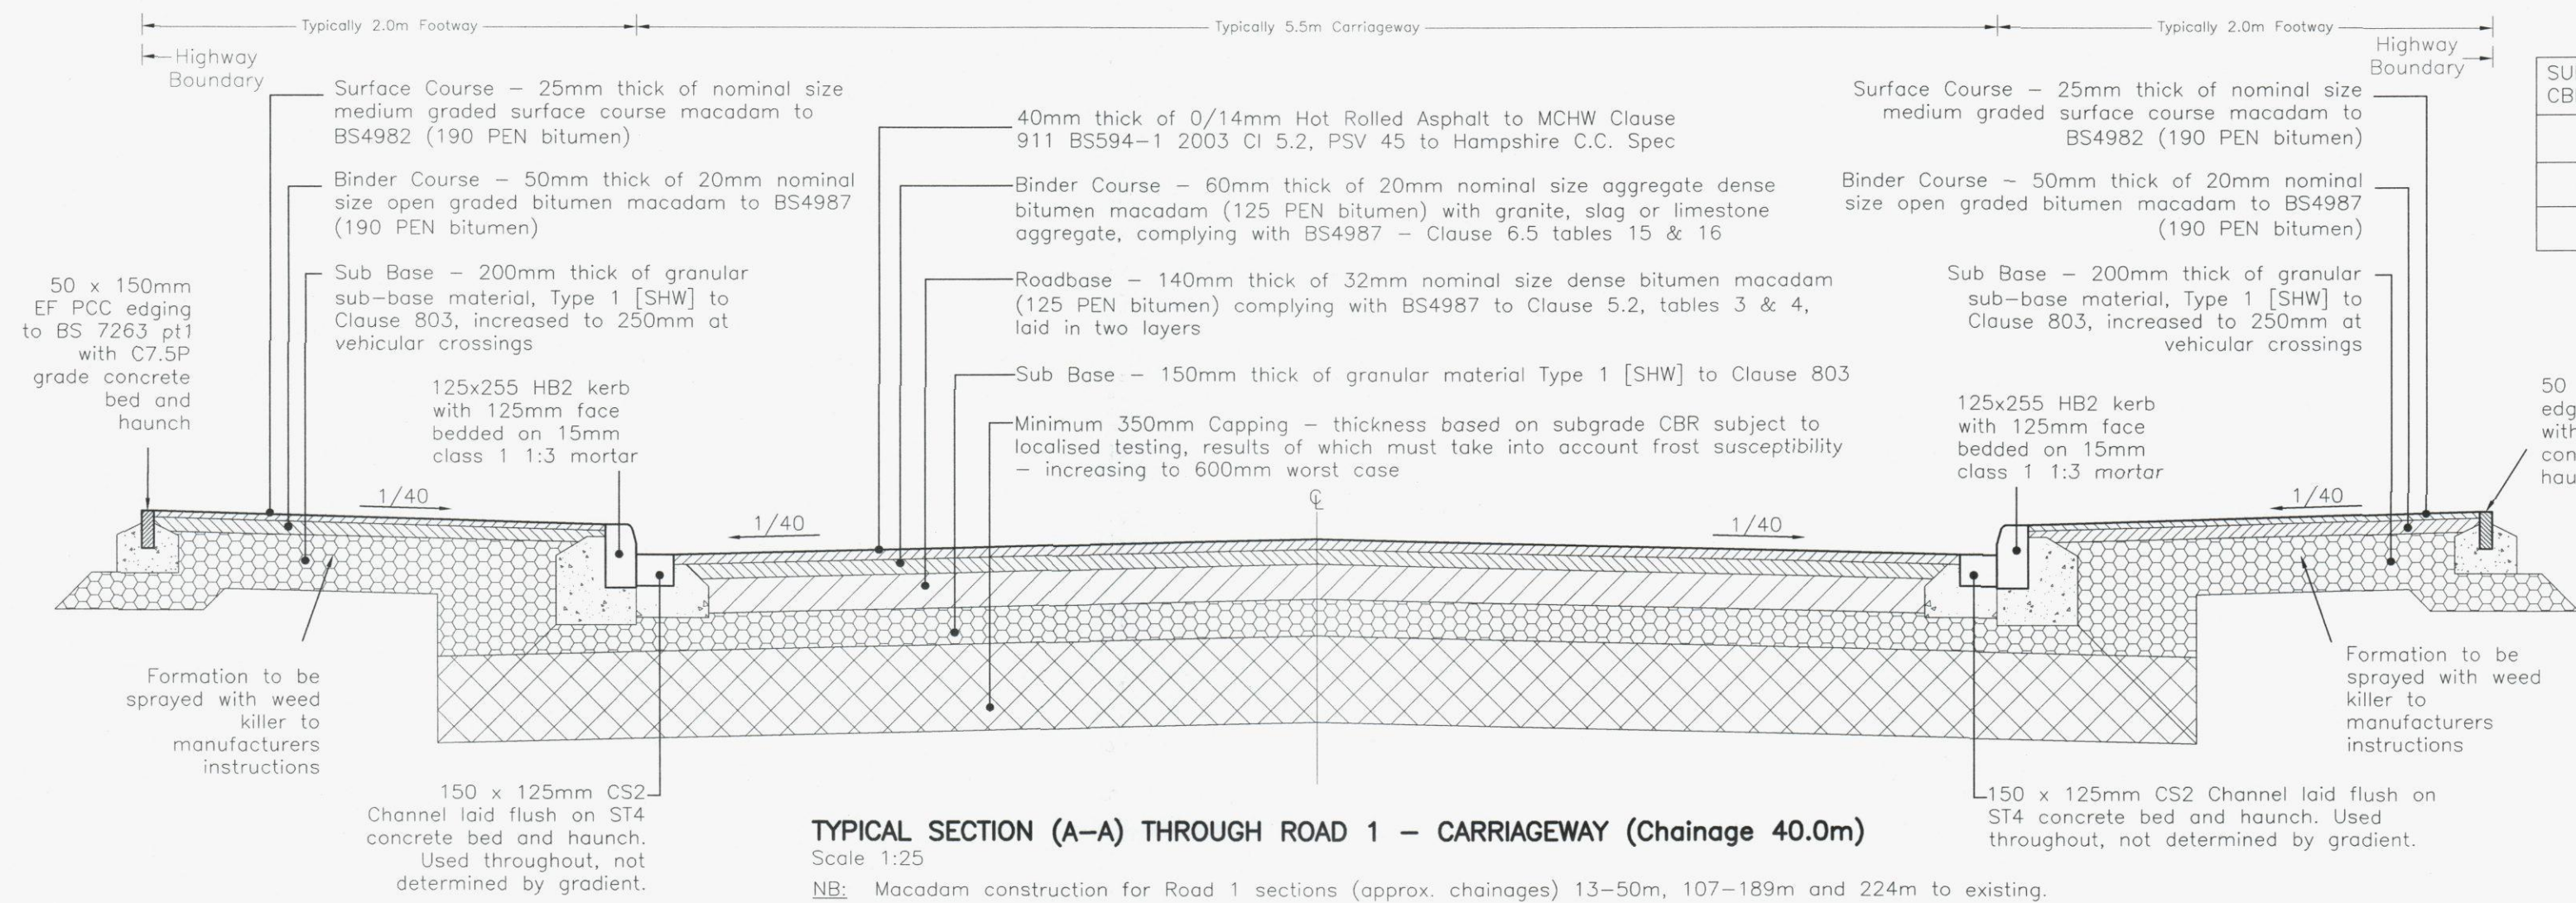
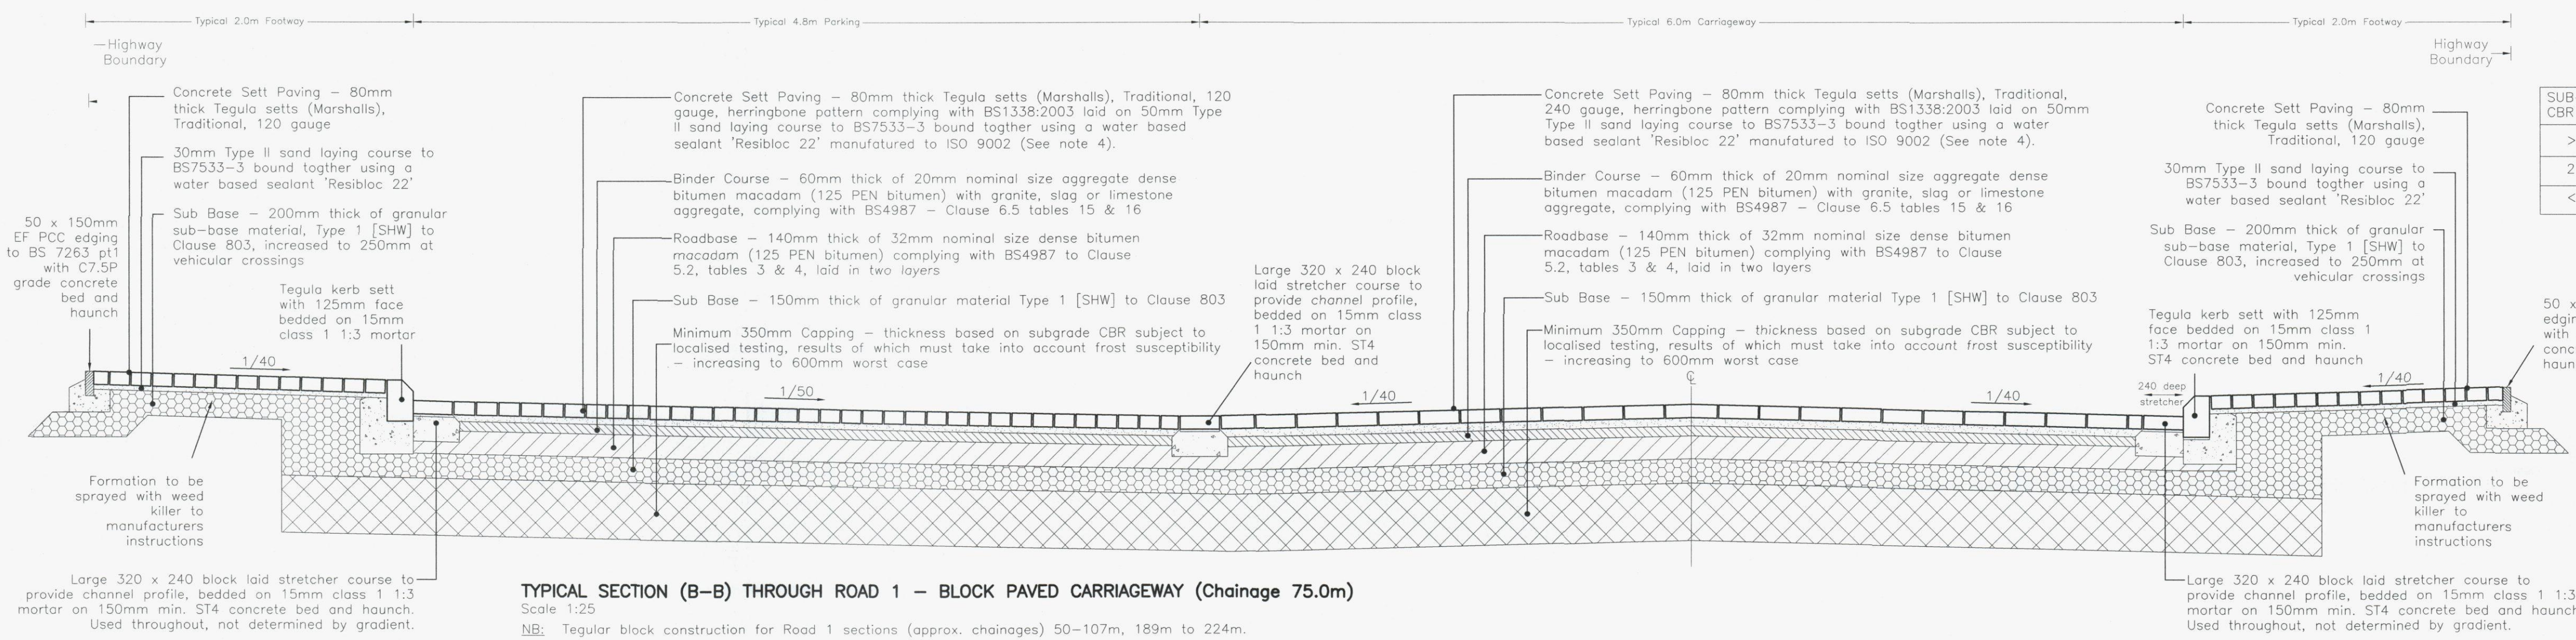
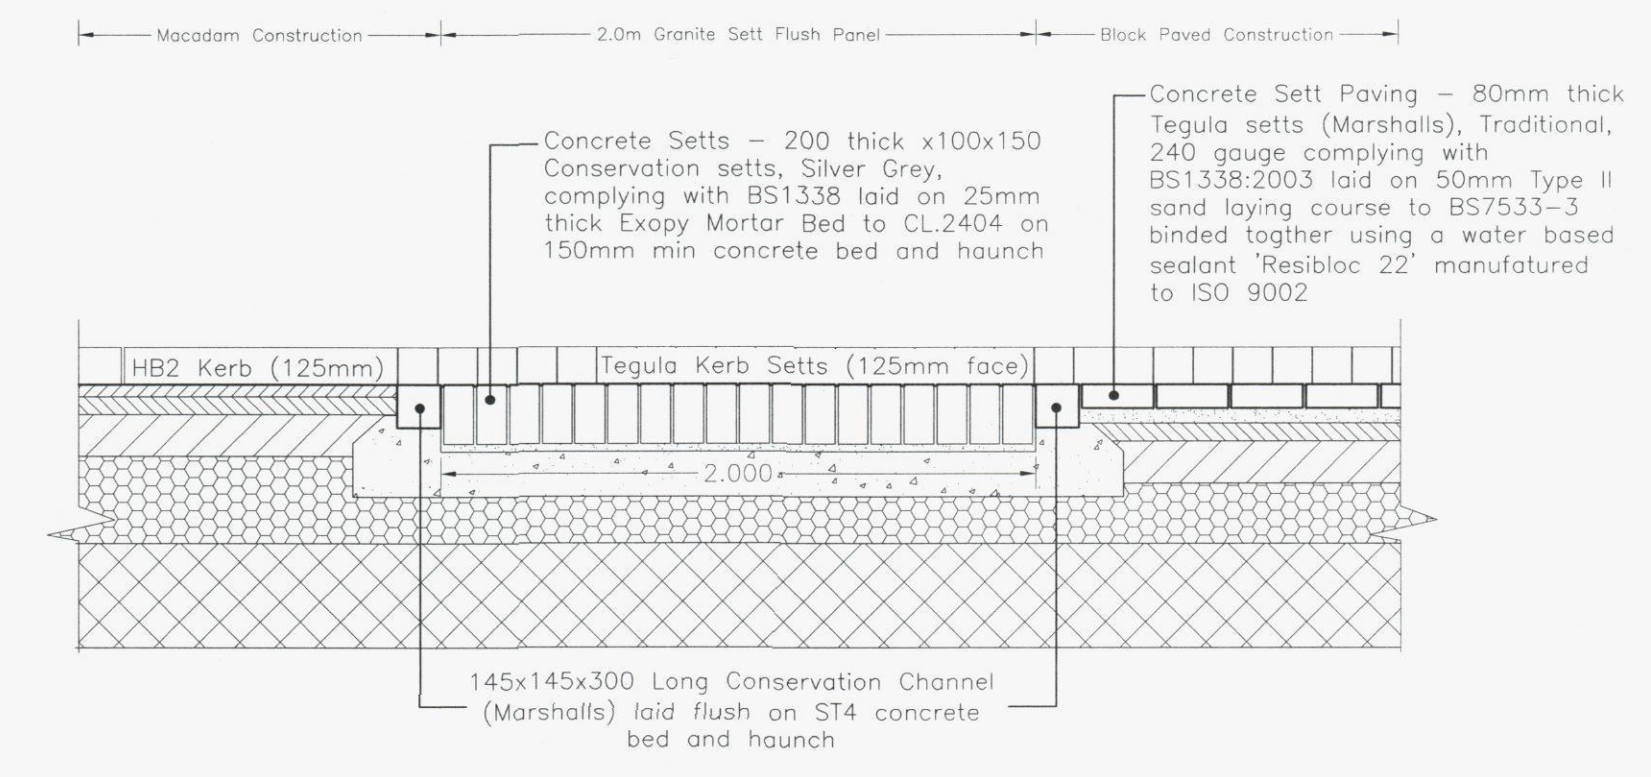
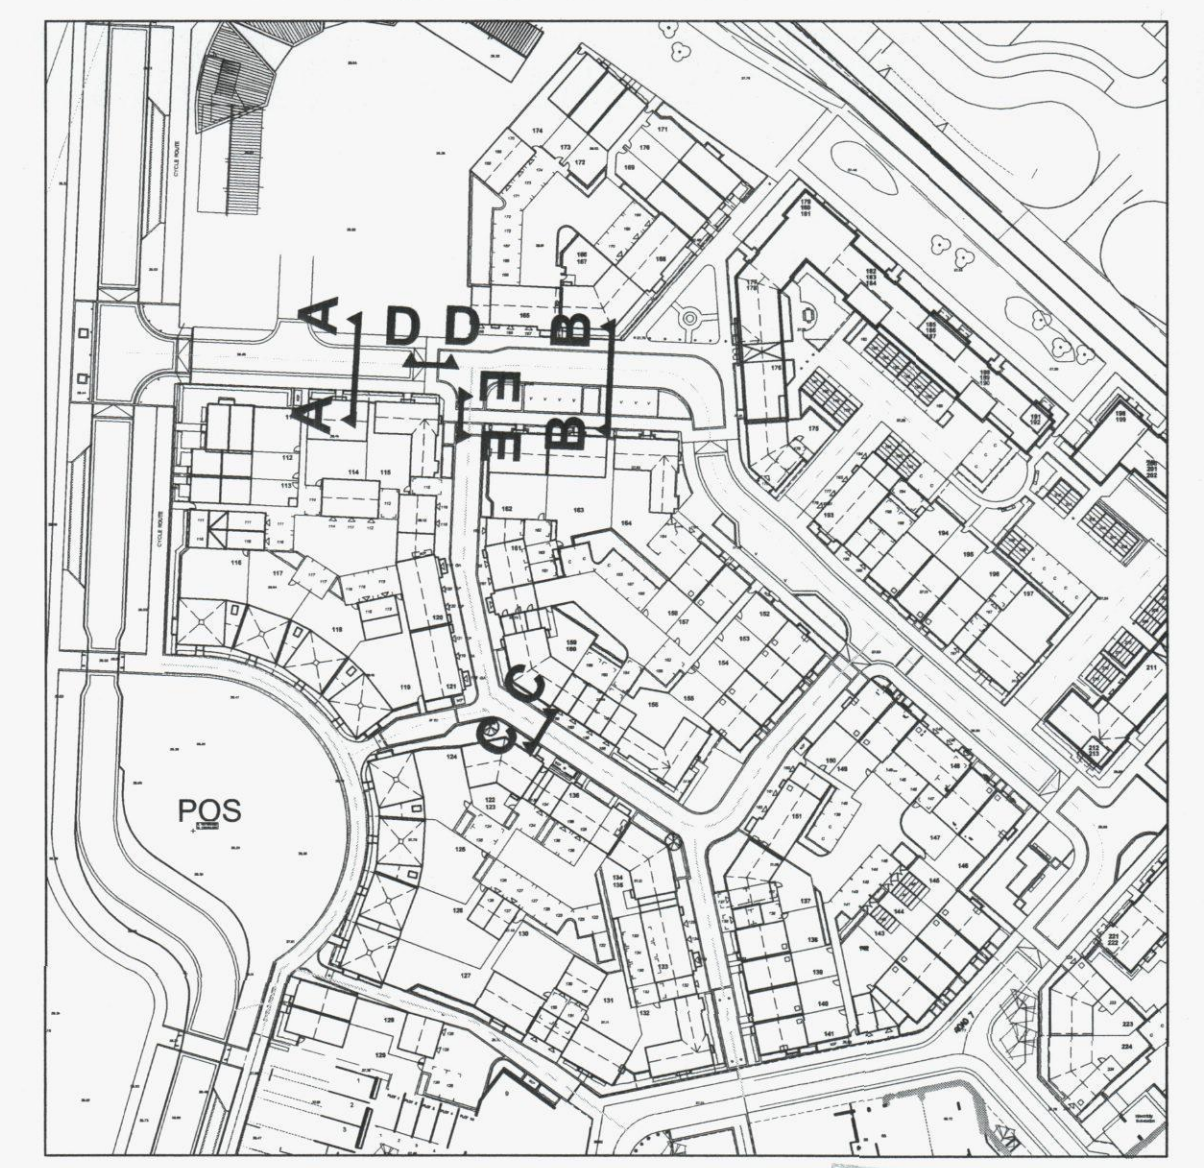


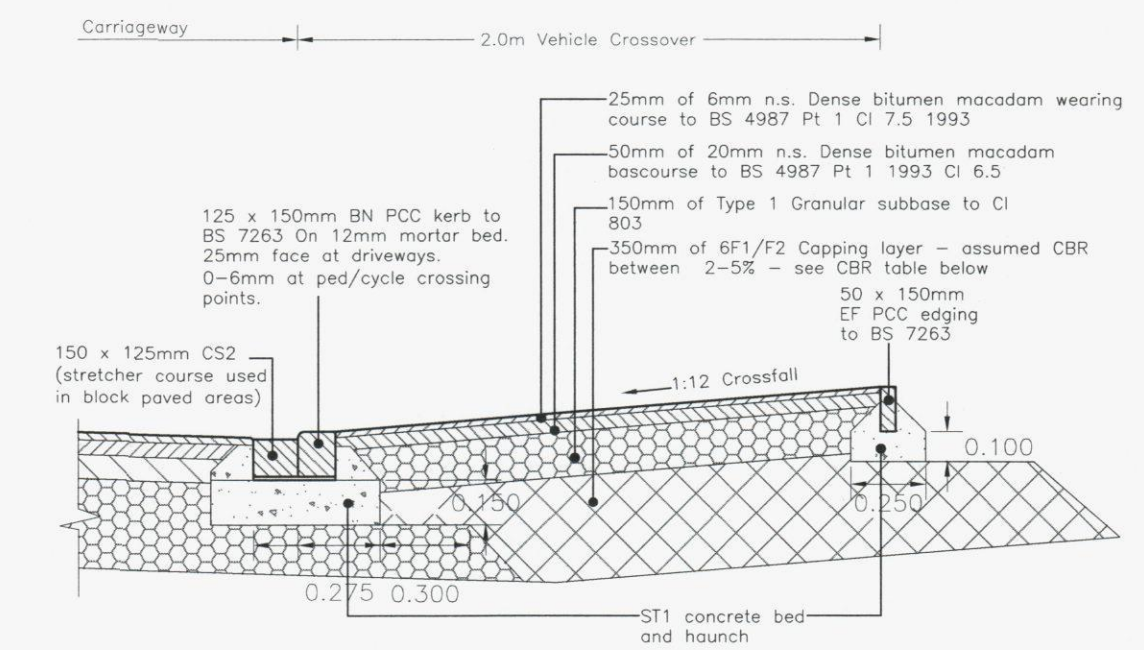

SUB-GRADE CBR %	CAPPING LAYER THICKNESS (mm)	SUB-BASE LAYER THICKNESS (mm)
>5	0	225
2-5	350	150
<2	600	150

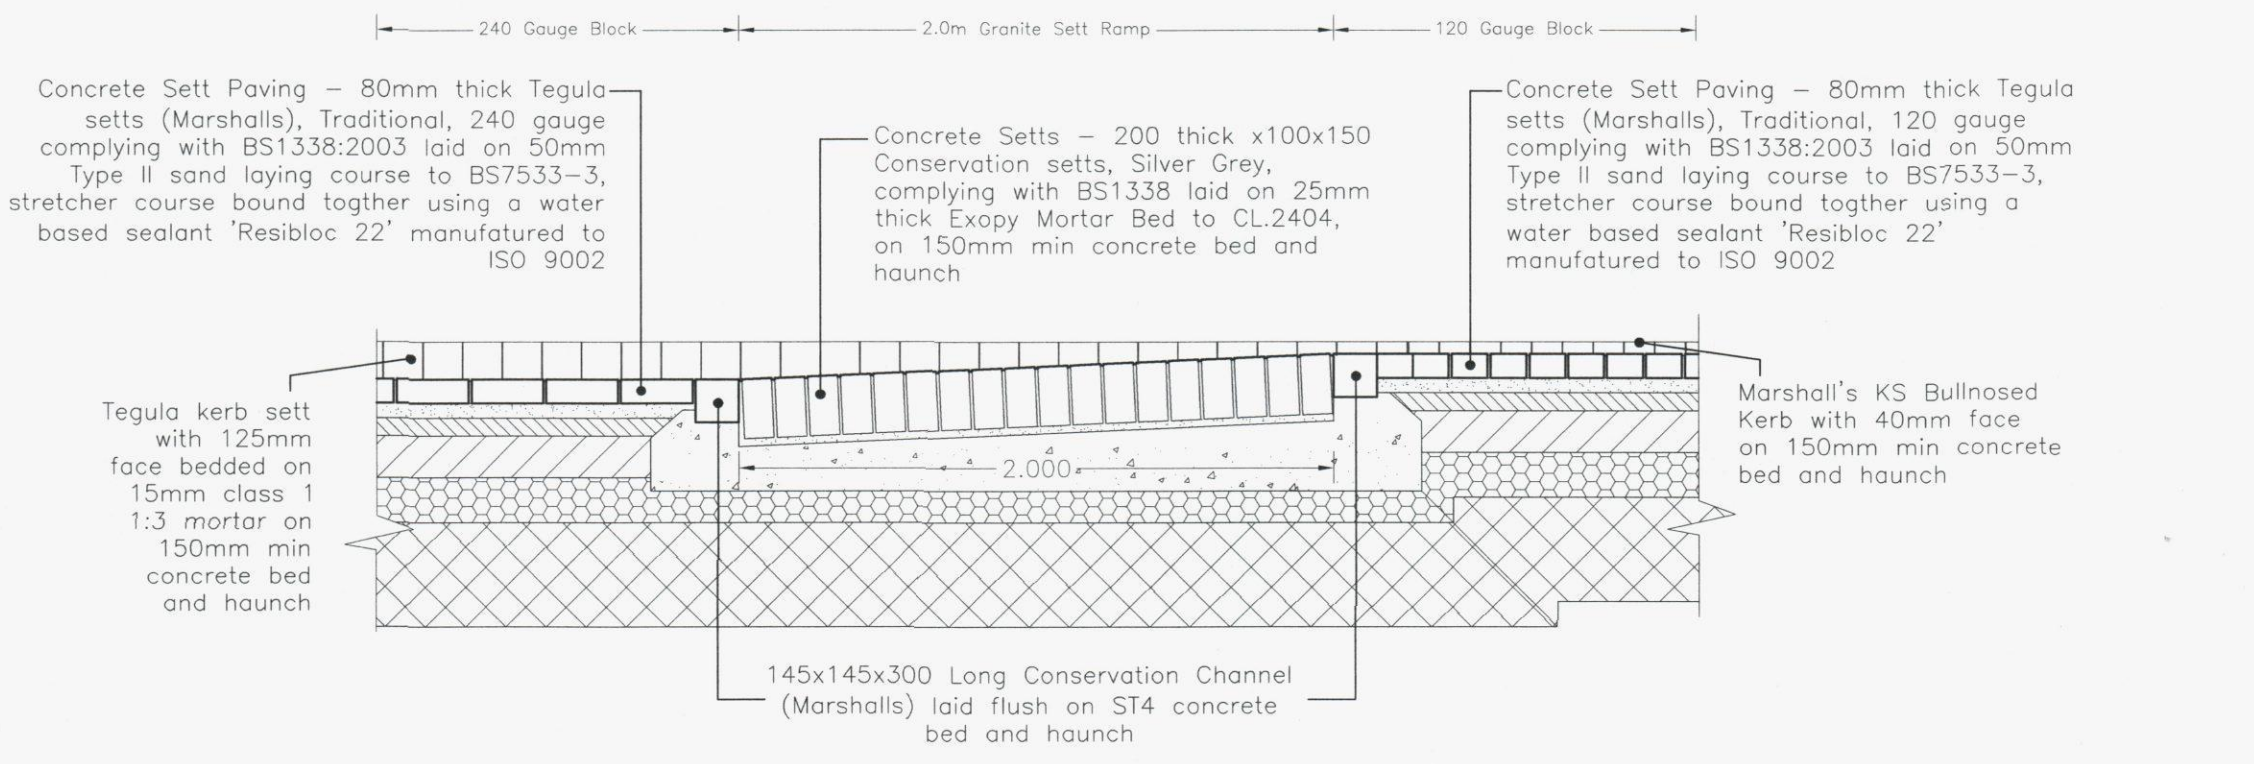

SUB-GRADE CBR %	CAPPING LAYER THICKNESS (mm)	SUB-BASE LAYER THICKNESS (mm)
>5	0	225
2-5	350	150
<2	600	150

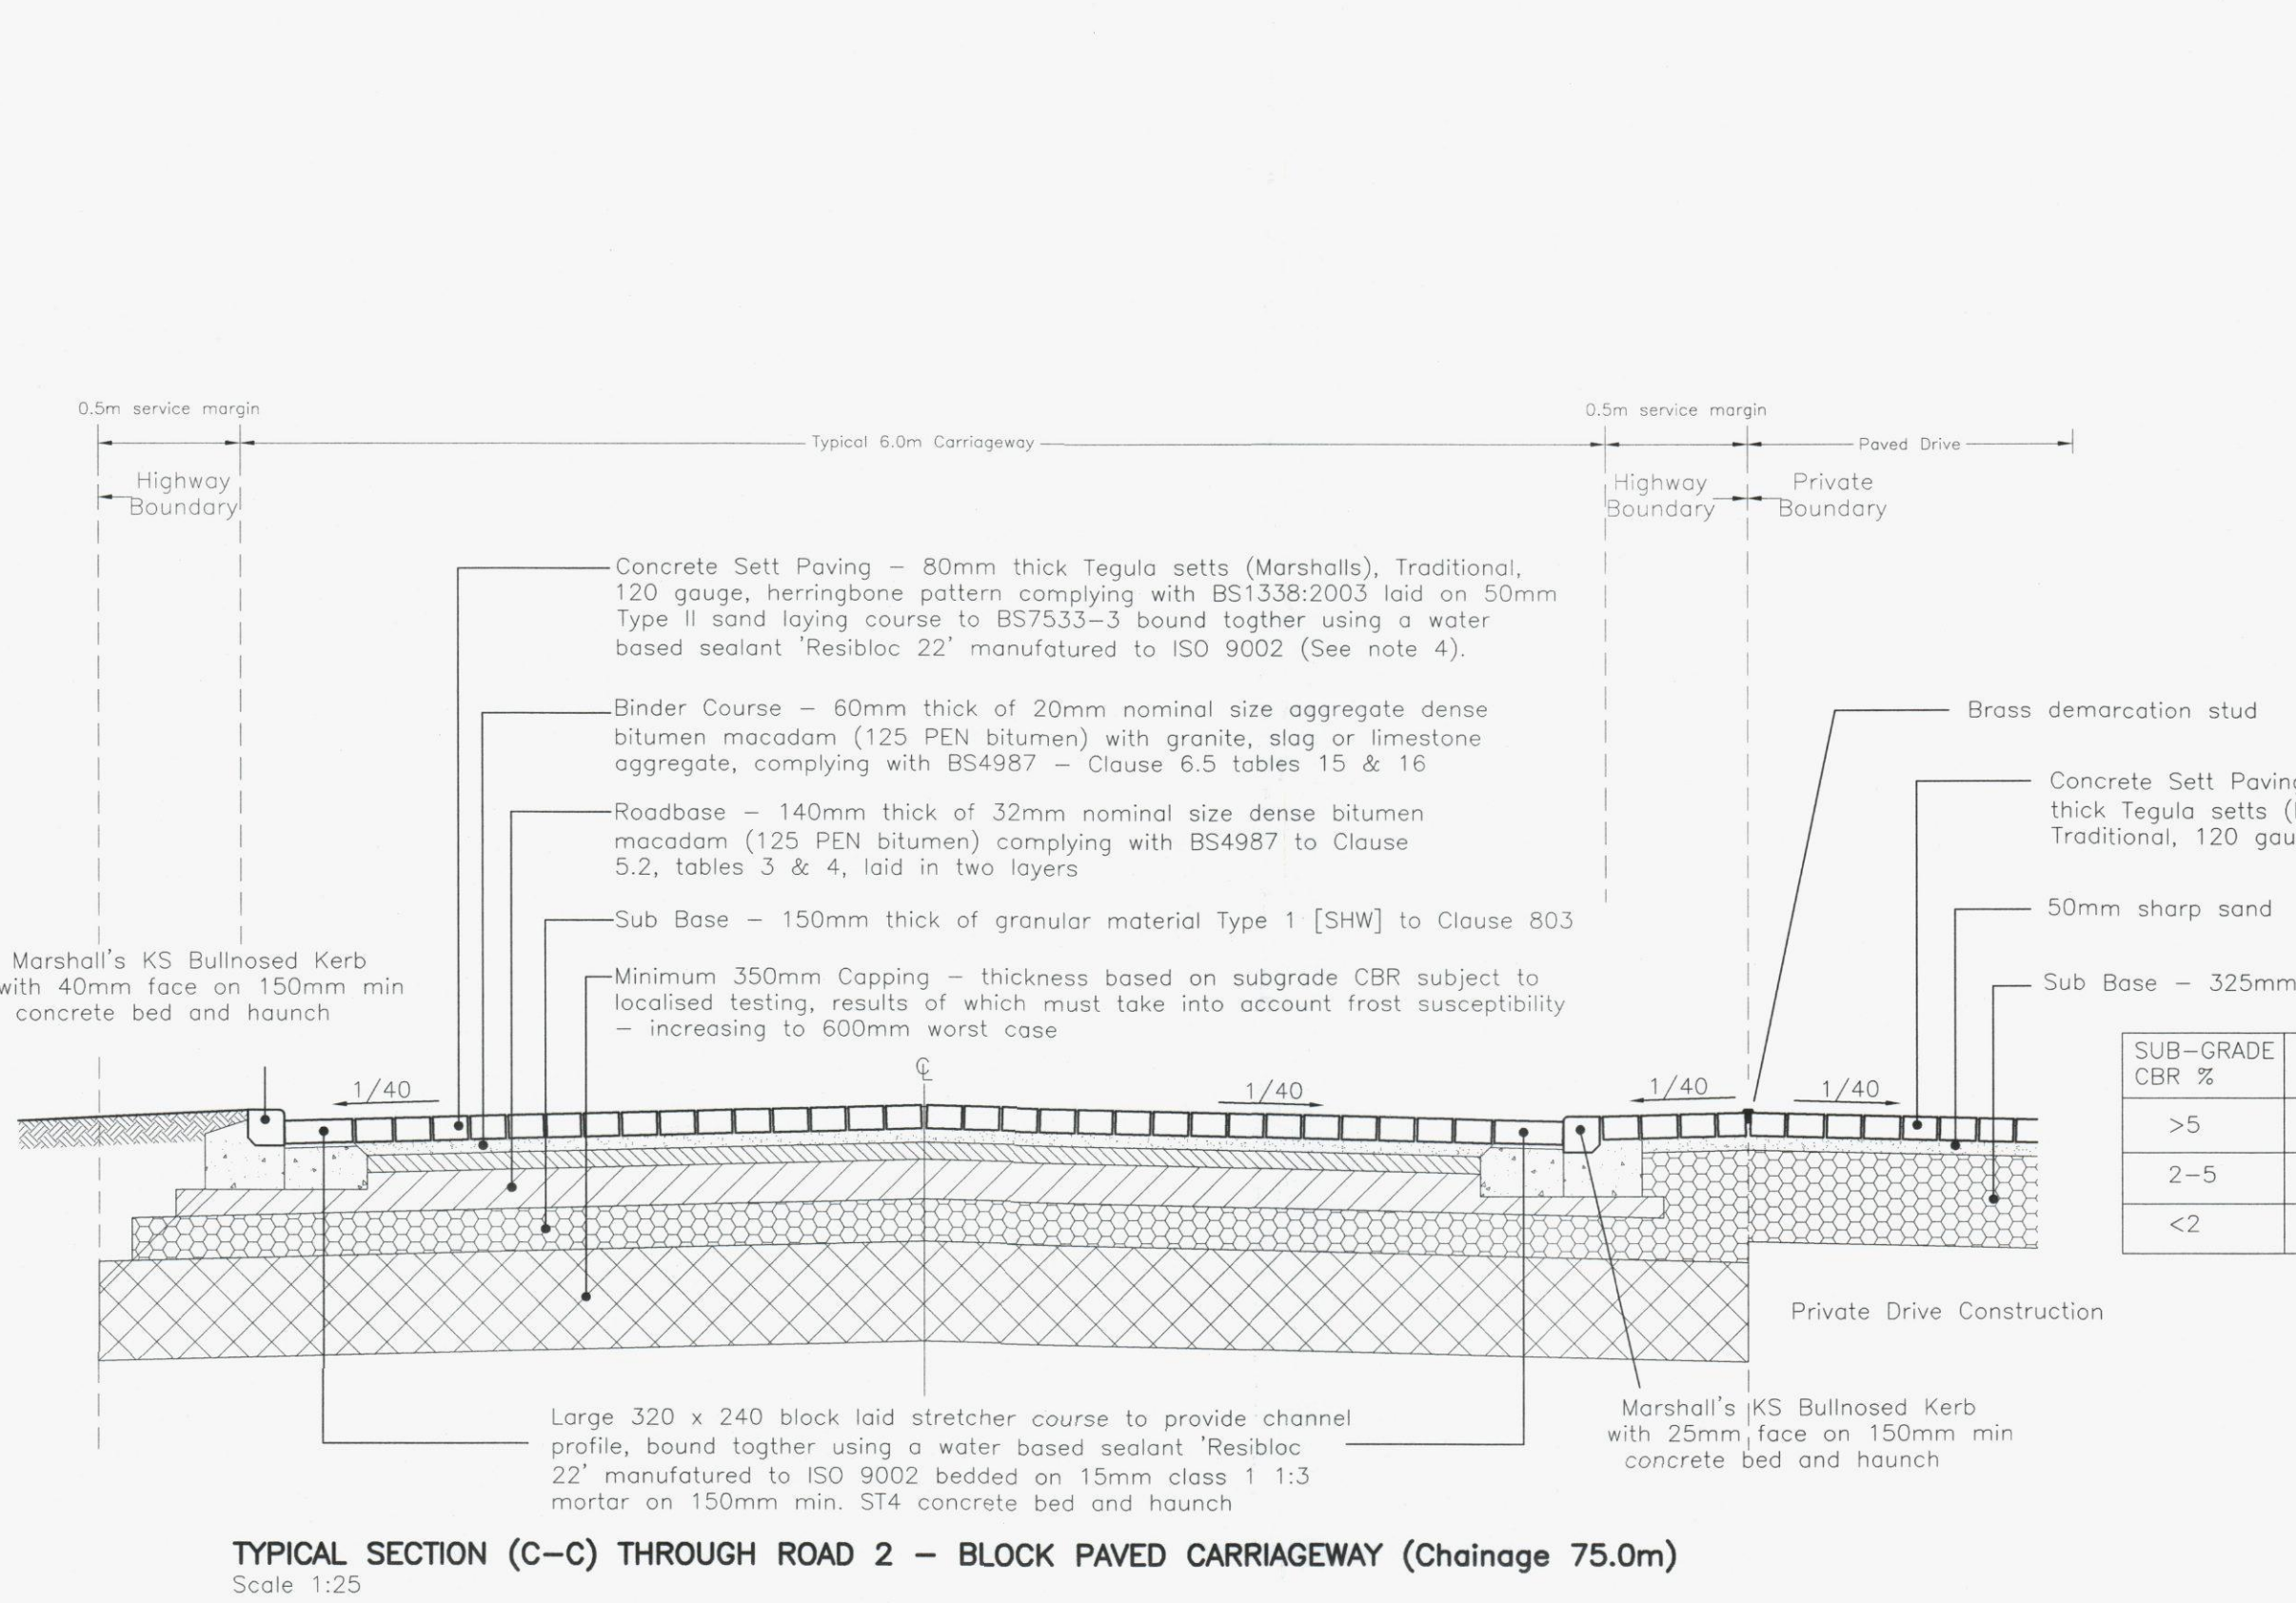

PRELIMINARY - TO BE APPROVED

B	25.02.11	Road 1 kerbs and channel/large block use noted.	AJW
A	20.01.11	Stretcher course and CS2 indicated in respective areas.	AJW
REV. No.	DATE	DESCRIPTION	INITIALS
Client	Taylor Wimpey MJA CONSULTING CIVIL AND STRUCTURAL ENGINEERS 58-62 Oak Street, Abingdon Oxon, OX14 5BZ Tel: 01235 555173 Fax: 01235 523226 		
Project	Old Park Farm Ph 2 Waterlooville		
Title	Adoptable Highway Construction Details		
Scale	As shown @A1	Date Dec' 10	Drawing No.
Checked	KTG	Drawn AJW	4421:21
			Rev B