NOTES:
Do not Scale from this Drawing except for planning purposes.
First floor layout and drainage is shown as indicative only
This drawing is the copyright of MF Designs Ltd.

PERMIT

HAVANT BOROUGH COUNCIL
15 SEP 2010
RECEIVED

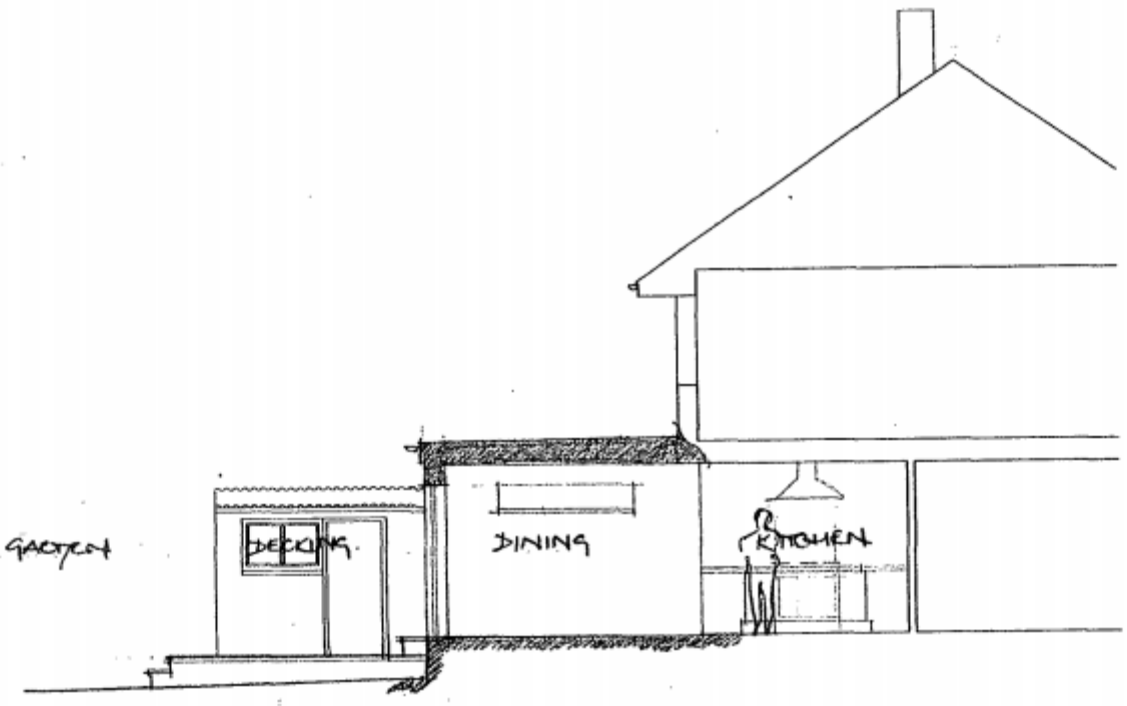

Section

SINGLE STOREY REAR EXTENSION
27 WOODCOT CRESCENT, WEST LEIGH

mf designs ltd
Chartered Architects

12 Wensley Gardens • Emsworth • Hampshire • PO10 7RA t/f 01243 377766
Director: Martin Farrer RIBA • Co Registration No.4507379 e admin@mfdesigns.org.uk

Date: Aug 2010 Job No: 3007
Scale: 1:100 Drg No: 02