PERMIT

5 Pook Lane, Havant


Single Storey Side & Rear Extension

Proposed Front Elevation (2)

Scale: 1:50

Plan No. MPA/002

May 2011

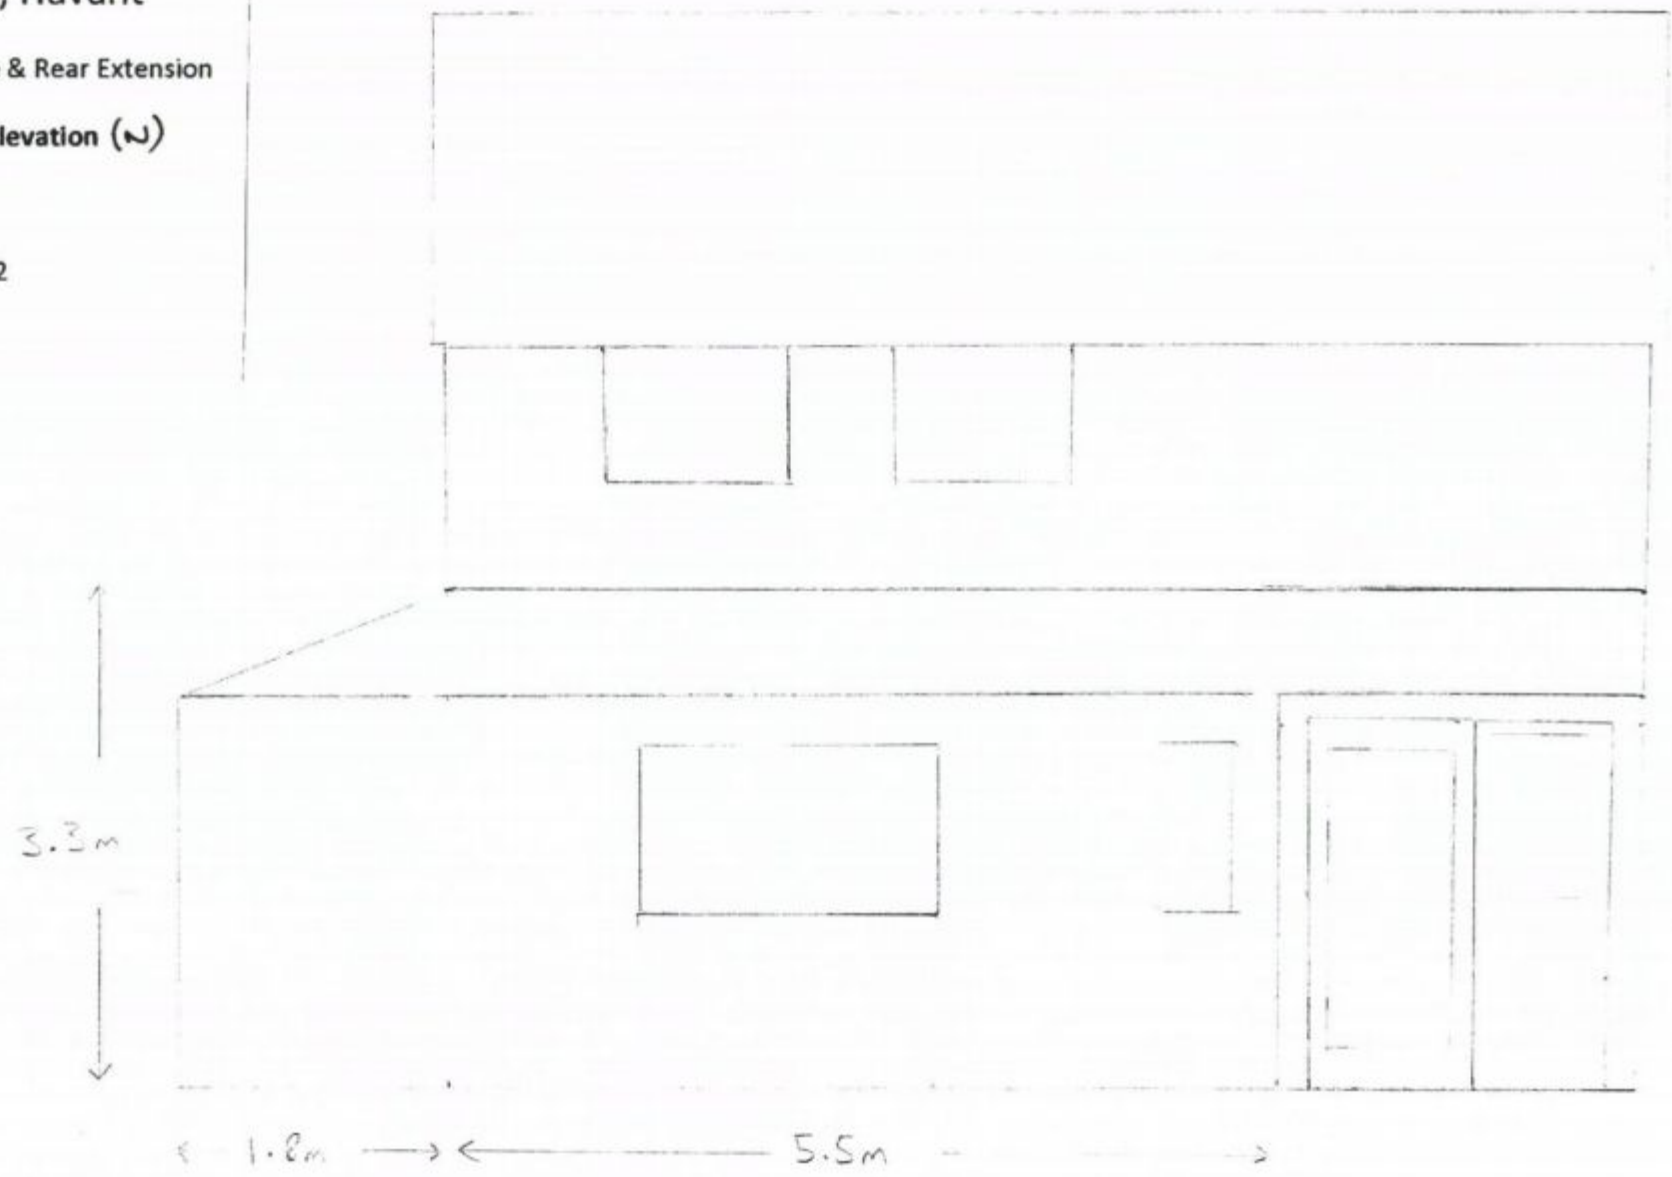

HAVANT BOROUGH COUNCIL
DEVELOPMENT CONTROL
18 MAY 2011
RECEIVED