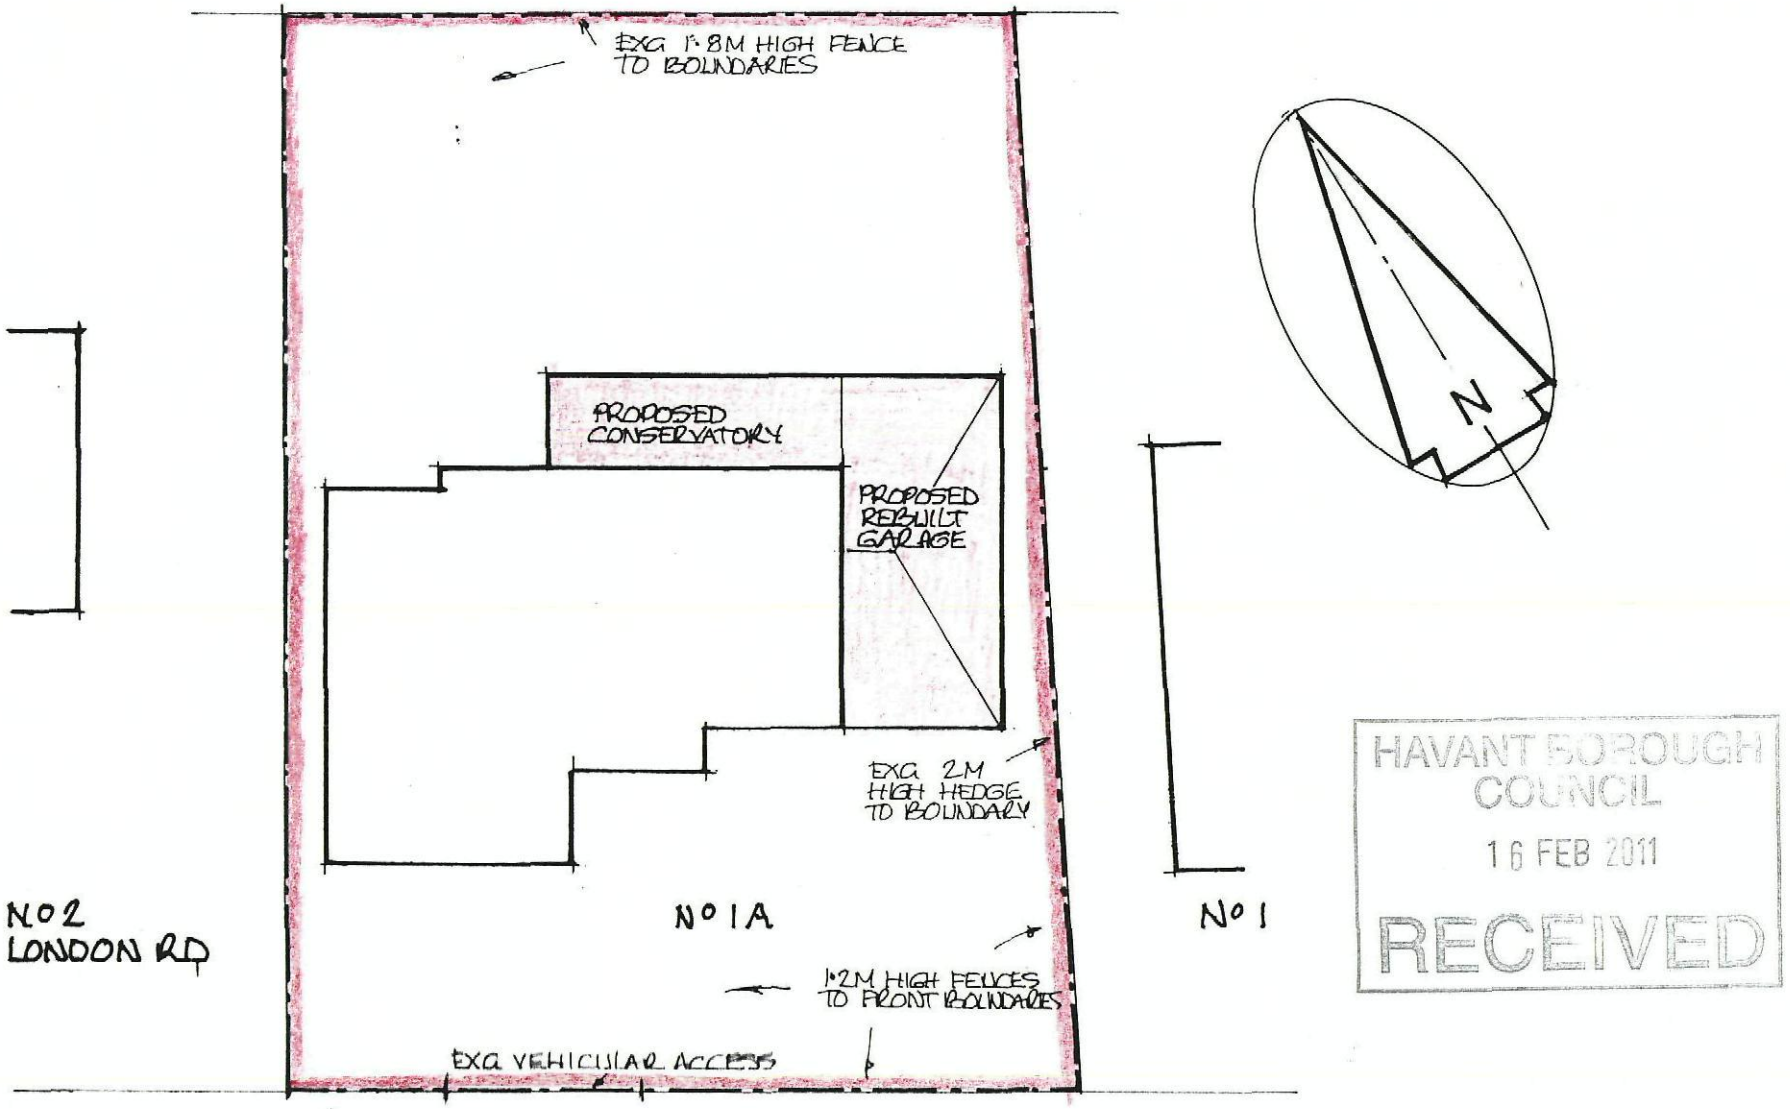

HAVANT BOROUGH COUNCIL
16 FEB 2011
RECEIVED

1A PARK LANE, WATERLOOVILLE.
SITE PLAN surveyed March '10
Scale 1:200