5 ESHER GROVE WATERLOOVILLE

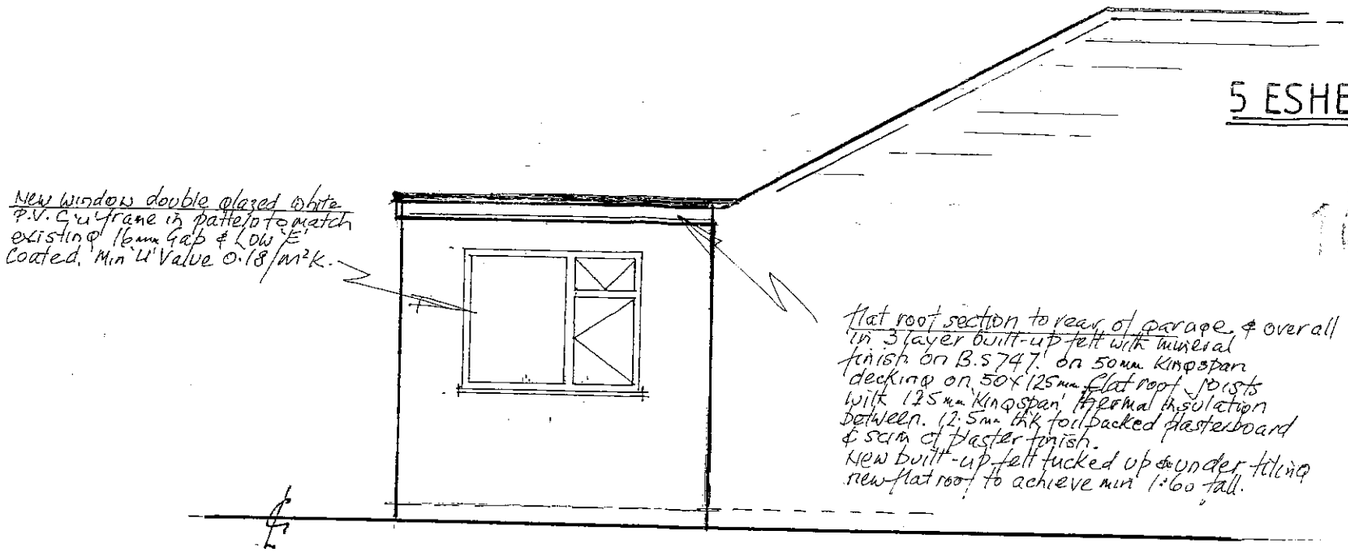

rear as proposed

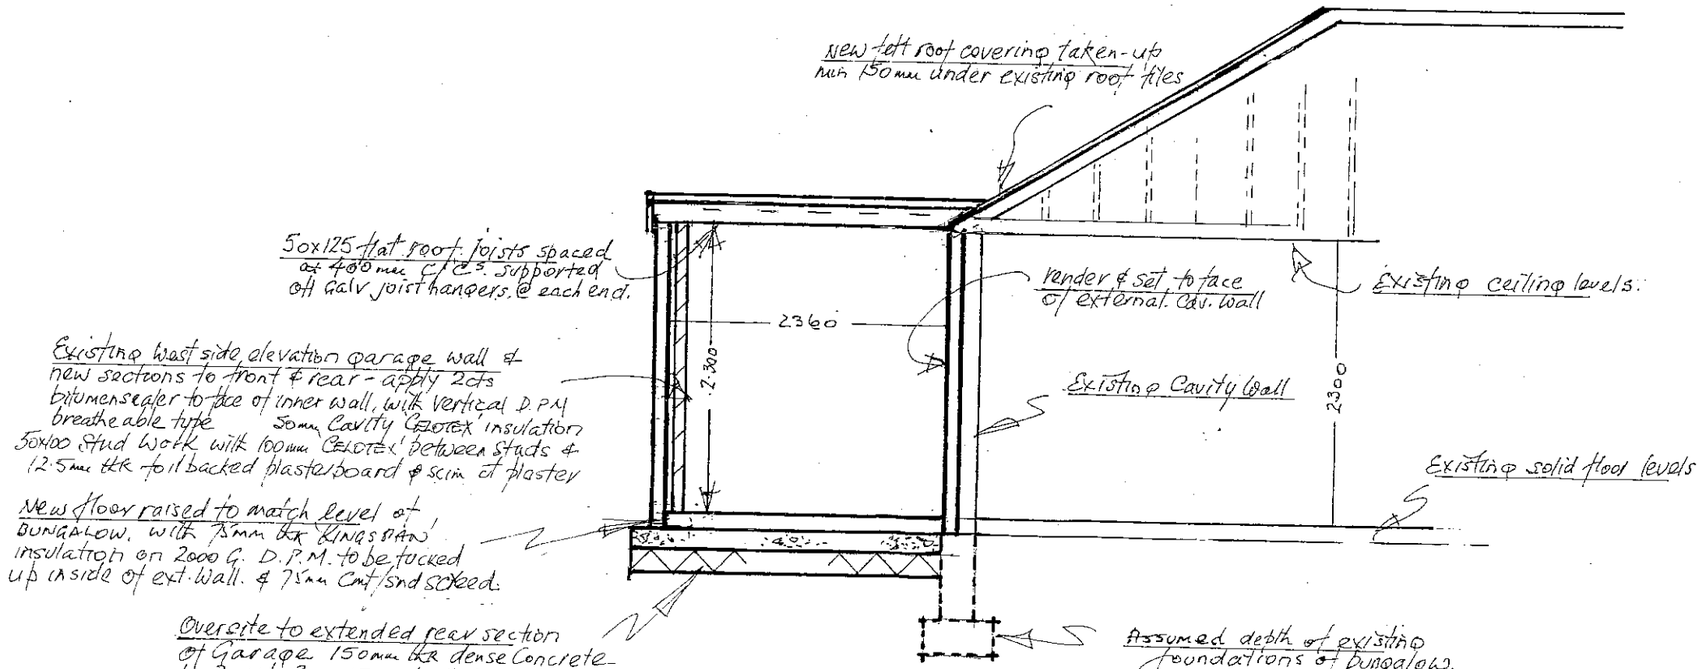

section thu rear of garage

scale 1-50

B.O. PERMIT

HAVANT BOROUGH COUNCIL
19 MAR 2010
RECEIVED

Nov. 09