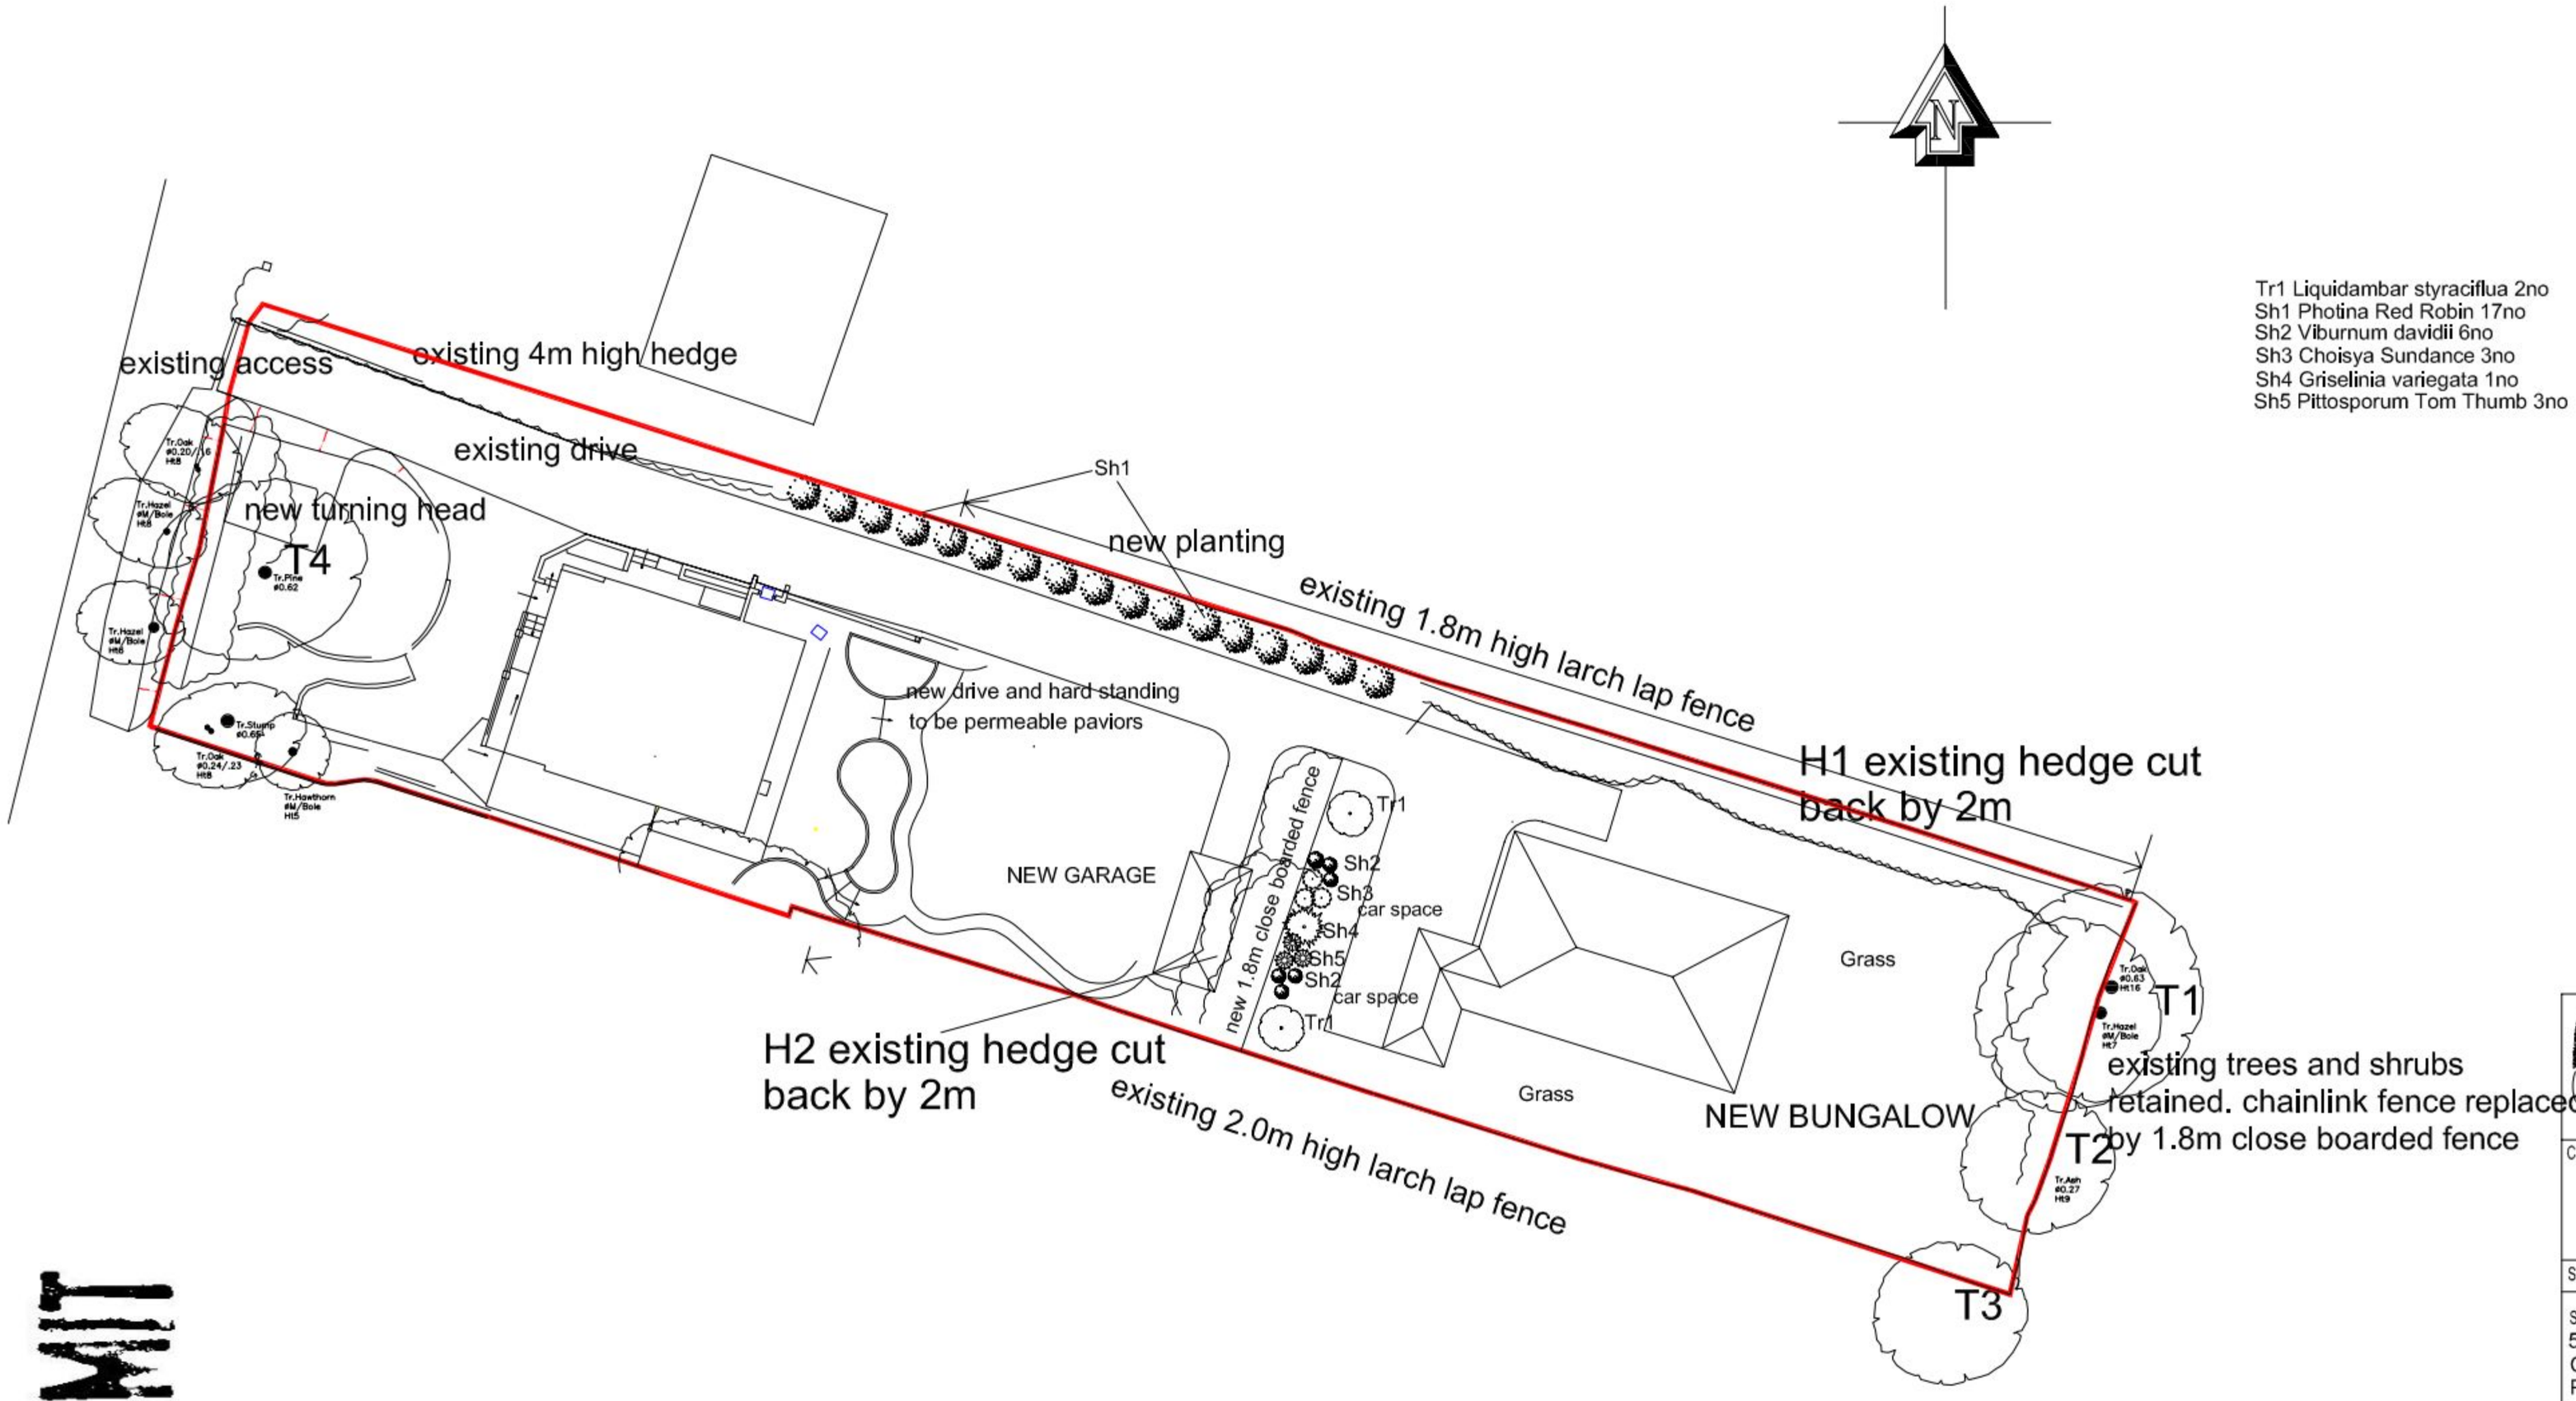

Tr1 Liquidambar styraciflua 2no
Sh1 Photina Red Robin 17no
Sh2 Viburnum davidii 6no
Sh3 Choisya Sundance 3no
Sh4 Griselinia variegata 1no
Sh5 Pittosporum Tom Thumb 3no

PERMIT

Nigel Trowell
Garden Design Services
Tel 02382 786044
nigeltrowell@ntlworld.com

Client
Lovett

Scale 1-250

Site Address
50 London Road
Cowplain
PO8 8EN

Drawing Title
Landscape Plan

Drawn By NJT

Date 29.11.2010

Drawing No
0100 - 06