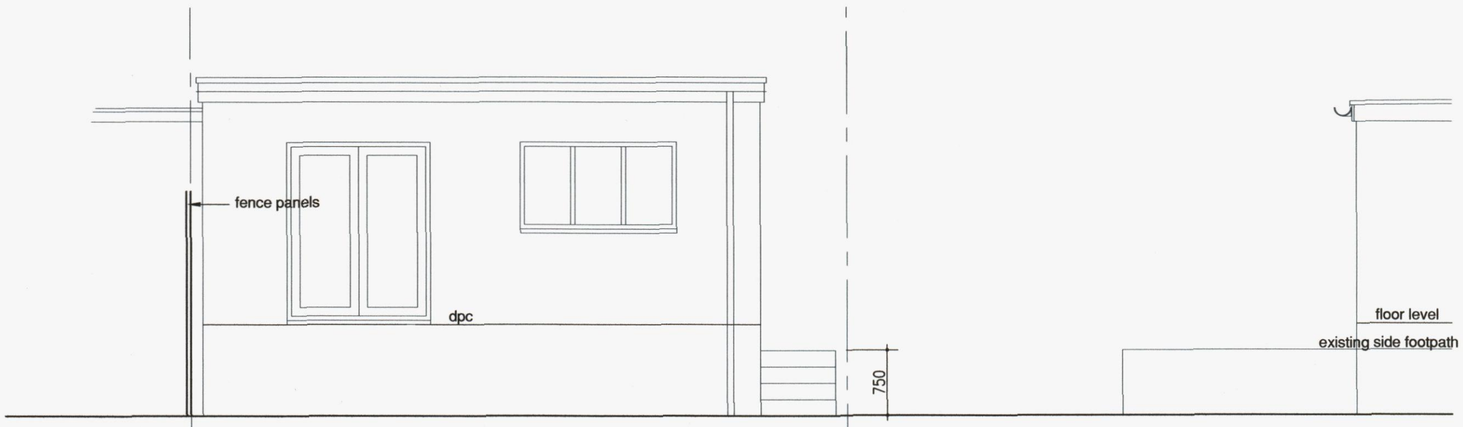

Rear

Side

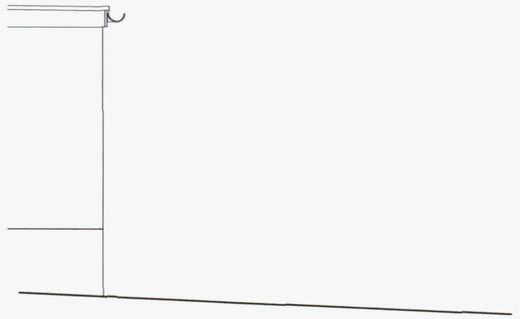

Side

HAVANT BOROUGH COUNCIL
- 5 OCT 2011
RECEIVED

-	-	-	Chk / Date
-	Original Issue		
Rev		Dwn / Date	Chk / Date

This drawing is copyright and must not be disclosed to third parties without permission
Scaled dimensions are not to be used for construction

4 Queensgate
Queens Road
Fareham
Hampshire
PO16 0NW

Tel: 01329 288911
Fax: 01329 221913
E-mail: admin@m2architecture.com

m2 architecture
architectural technologist

PROJECT

Proposed Alterations to
73 Fir Copse Road
Widley

CLIENT

Mr G Harris

DRAWING TITLE

Rear Patio
Existing

PROJECT NO.	DRAWING NO.	REV.	SCALE
GH	201	A	1:50