PERMIT

South Elevation Proposed 1:100



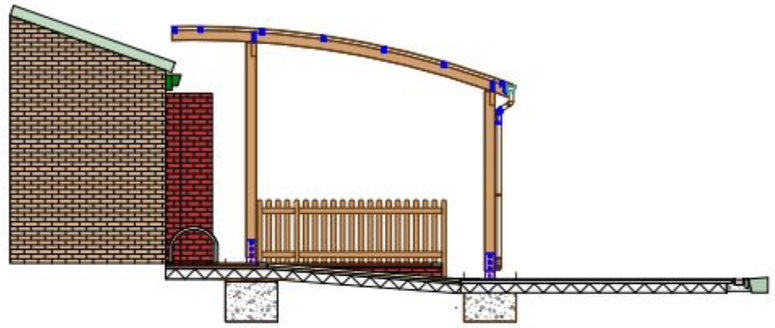

West Elevation Proposed 1:100

Plan Proposed
1:100

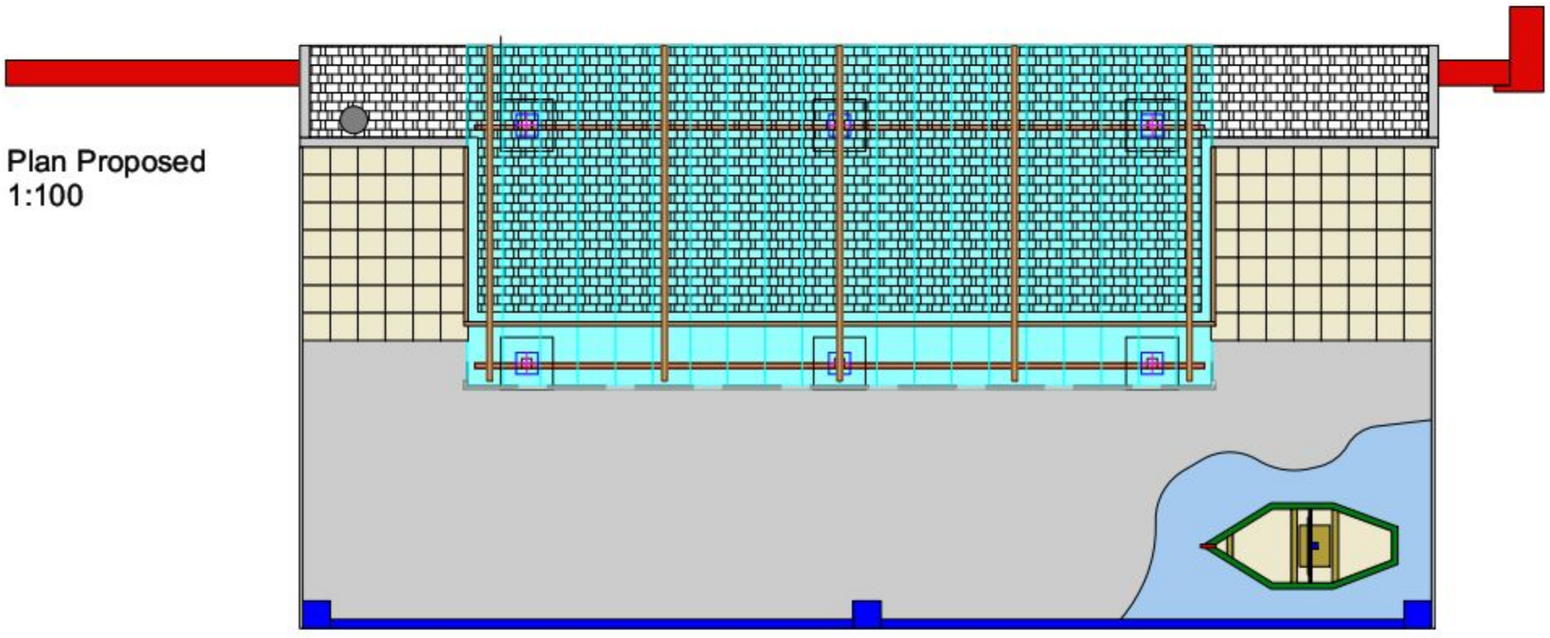







Hampshire
County Council

HCC Property Services,
Three Minsters House,
76 High Street, Winchester SO23 8UL.
tel: (01962) 847801

Notes

1 This drawing is © copyright Hampshire County Council 2009. No unauthorised reproduction permitted. All rights reserved.

2 No dimensions are to be scaled from this drawing

3 This map is reproduced from Ordnance Survey material with the permission of Ordnance Survey on behalf of the controller of Her Majesty's Stationery Office © Crown Copyright. Unauthorised reproduction infringes Crown Copyright and may lead to prosecution or civil proceedings. (100019180), (2009)

rev	description	date	by

PROJECT
St Peter's RC Primary School
Stakes Hill Road, Waterlooville
Hampshire, PO7 7BP

SHEET CONTENTS
Proposed elevations
Proposed plan with playground

Property Services

SCALE	DATE	DRAWN.	CHKD.	DRAWING No.	REVISION
1:100	07/06/11	ARCJJC---		**P8948 - 301**	
				FILE REF. *P8948*	