



EXISTING EAST ELEVATION
(scale 1:100)

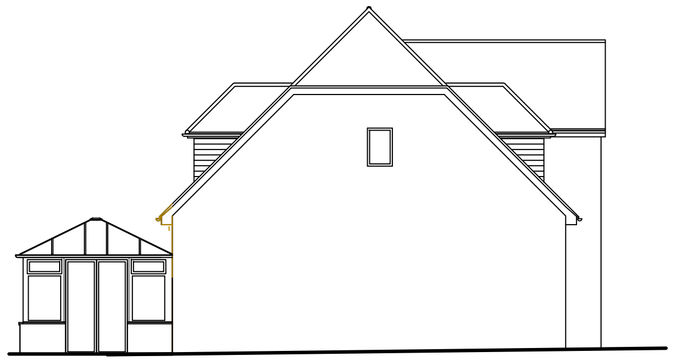


EXISTING SOUTH ELEVATION
(scale 1:100)

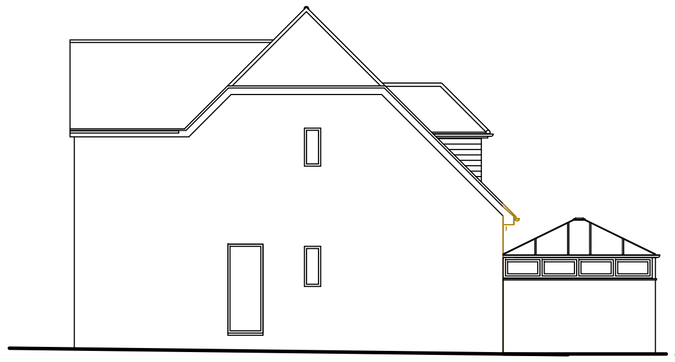

EXISTING WEST ELEVATION
(scale 1:100)




EXISTING NORTH ELEVATION
(scale 1:100)

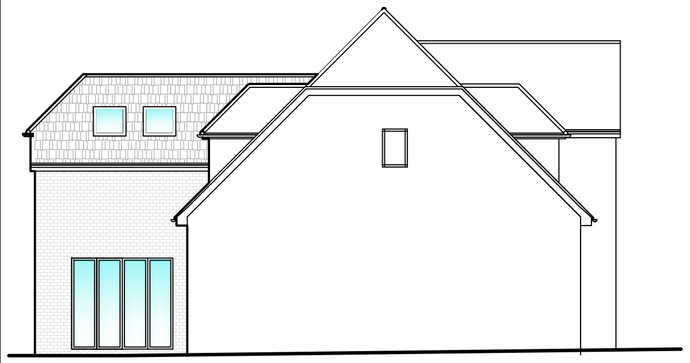

PROPOSED EAST ELEVATION
(scale 1:100)




PROPOSED SOUTH ELEVATION
(scale 1:100)

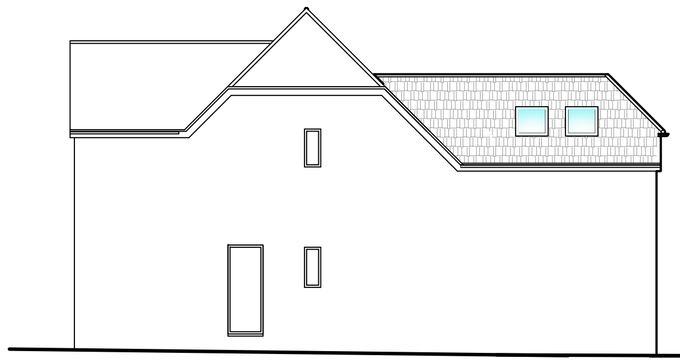


PROPOSED WEST ELEVATION
(scale 1:100)




PROPOSED NORTH ELEVATION
(scale 1:100)

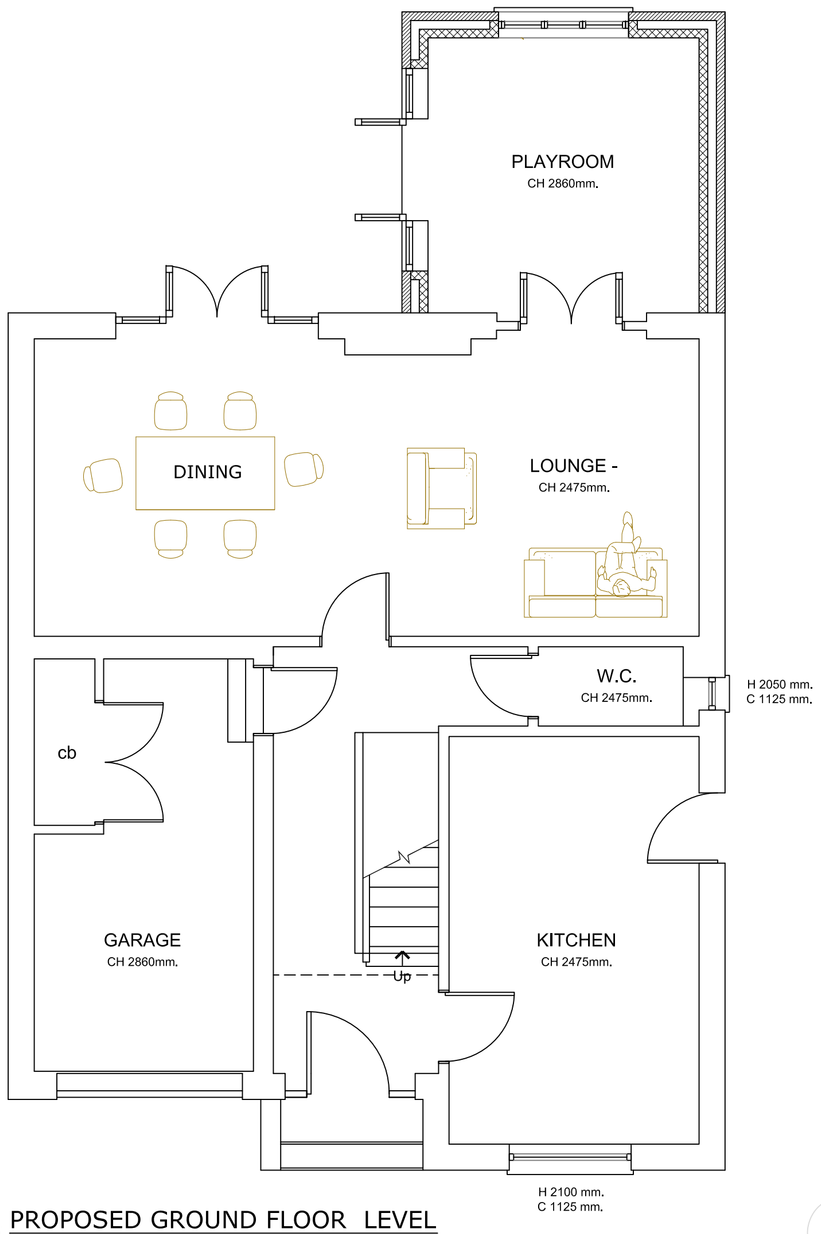


PROPOSED GROUND FLOOR LEVEL
(scale 1:50)

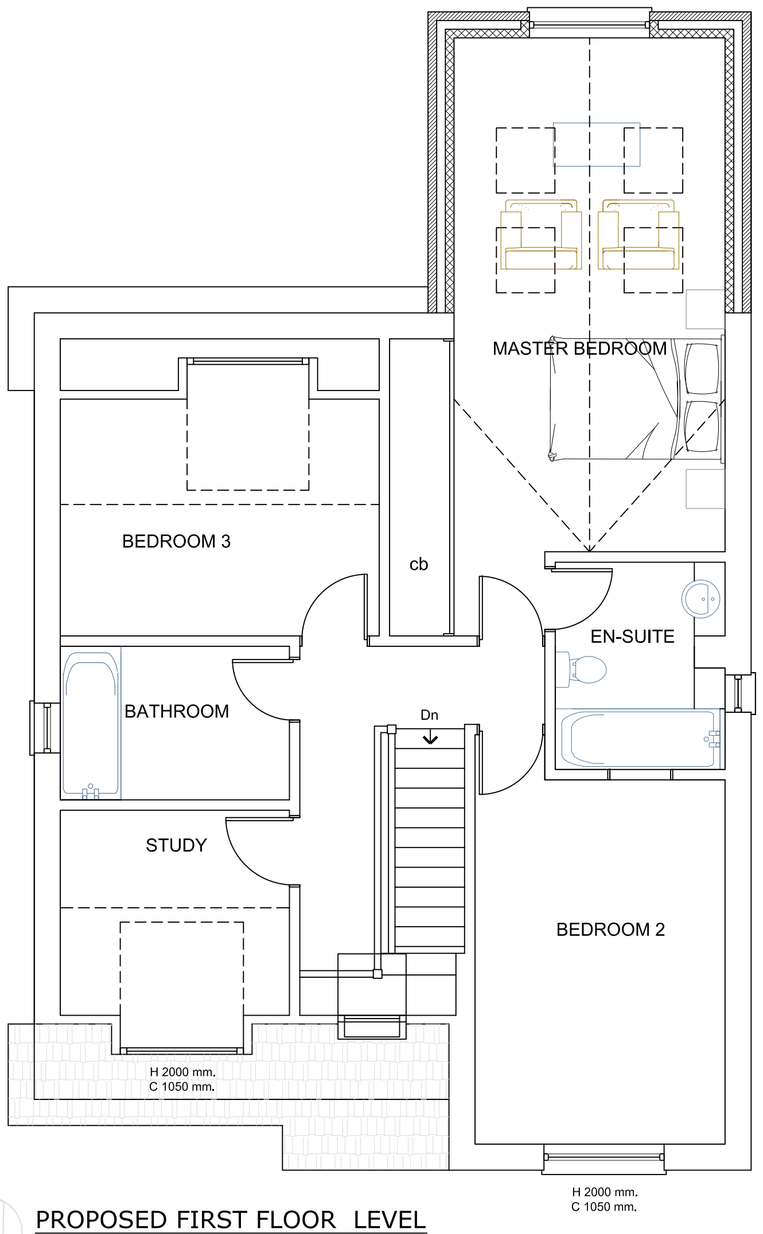


PROPOSED FIRST FLOOR LEVEL
(scale 1:50)

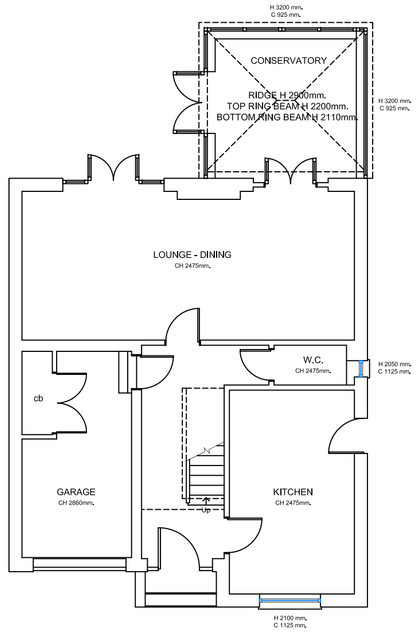


EXISTING GROUND FLOOR LEVEL
(scale 1:50)

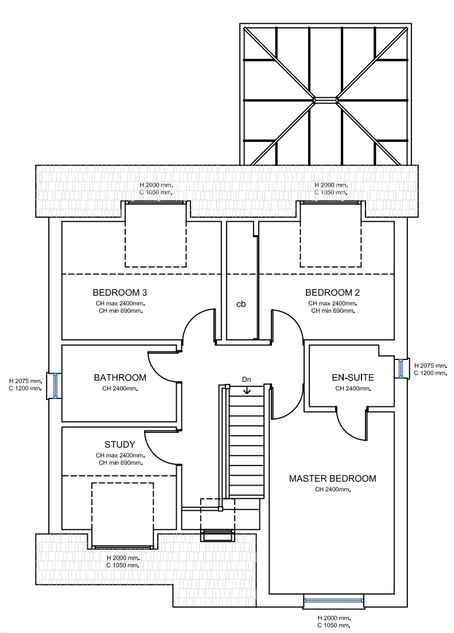

EXISTING FIRST FLOOR LEVEL
(scale 1:50)

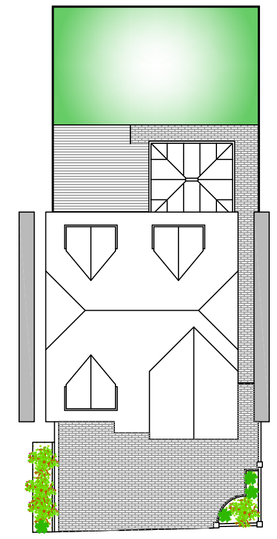

EXISTING SITE PLAN
(scale 1:200)

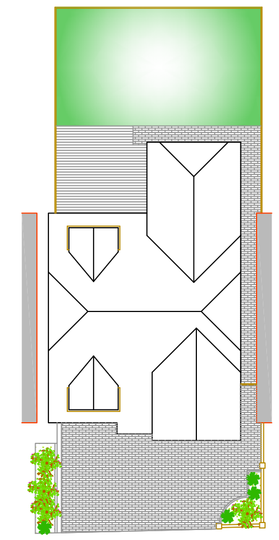

PROPOSED SITE PLAN
(scale 1:200)



SITE LOCATION PLAN
(scale 1:1250)

NOTES

This drawing is the property of McAndrew Martin and must not be reproduced in part or whole or used for the execution of works without their permission.

All dimensions to be checked on site prior to commencement of any construction works and McAndrew Martin notified of any discrepancy via the Supervising Officer.

Figured dimensions are to be used in preference to scaled dimensions. However for Planning purposes scaling is permitted.

No deviation from this drawing will be permitted without the express consent of McAndrew Martin via the Supervising officer.

All works are to comply with the current edition of the Building Regulations and British Standards.

CLIENT
Mr. Aaron Price
16 Applewood Grove.
Park Avenue.
Widley.
PO7 5DL

PROJECT
Survey and House Alterations at
16 Applewood Grove.
Park Avenue.
Widley.
PO7 5DL

DRAWING TITLE
Proposed Plans and Elevations

DATE	DRAWN BY
11.07.2011	DMV/JB
SCALE 1:100,1:50	CHECKED BY

AMENDMENTS	DATE	CHECKED BY
E- removal of Juliet balcony to master bedroom	25.10.11	

DRAWING NO.	REVISION
111/P/1181.02	E1

McANDREW MARTIN
CHARTERED SURVEYORS
ONE LINKS HOUSE
FAIRWAY BUSINESS CENTRE
DUNDAS LANE
PORTSMOUTH
HAMPSHIRE
PO3 5BL
TEL. 023 9269 7193
FAX. 023 9266 4678
office@mcandrewmartin.com
RICS
BSI
UKAS
Chartered Building Consultancy
WWW.MCANDREWMARTIN.COM