0 1 2 3 4 5 6 7 8 9 10m

LINEAR SCALE 1:100

A3 @ 1:100

PROPOSED ELEVATIONS

ADP ARCHITECTS LTD

Richmond Court, 94 Botley Road, Park Gate,
Southampton, Hampshire SO31 1BA
Telephone / Fax Number: 0845 365 1475
Email: mail@adp-ltd.co.uk

Copyright of ADP Architects Ltd

PERMI



Front Elevation (North) 1:100

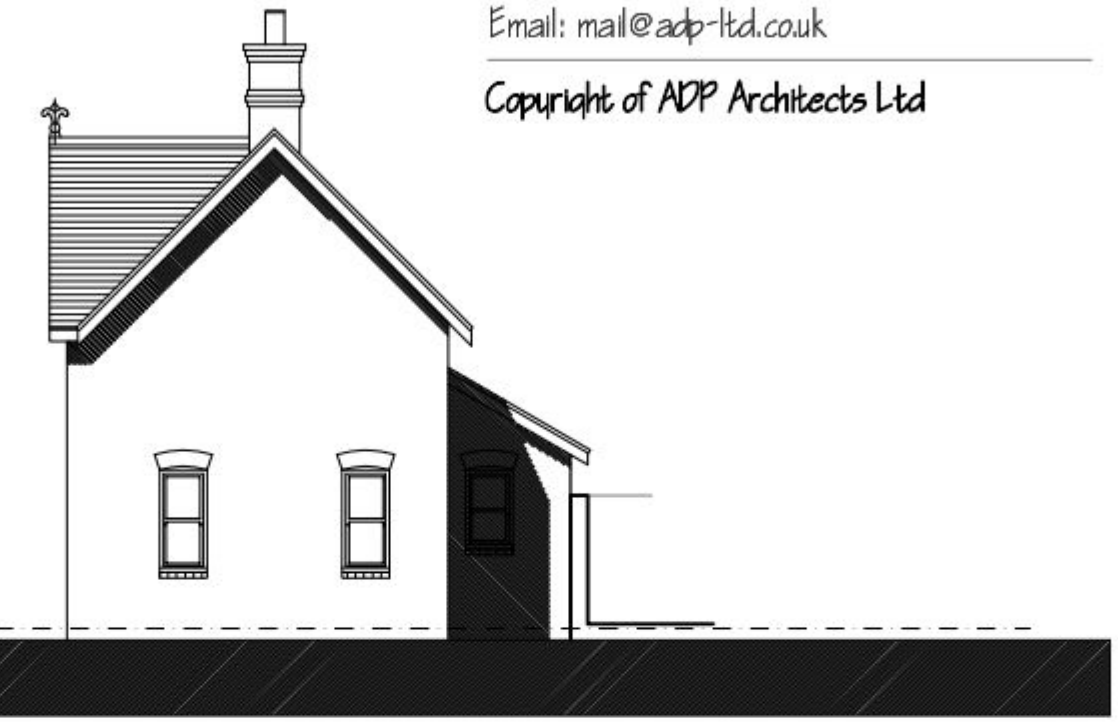

Side Elevation (West)

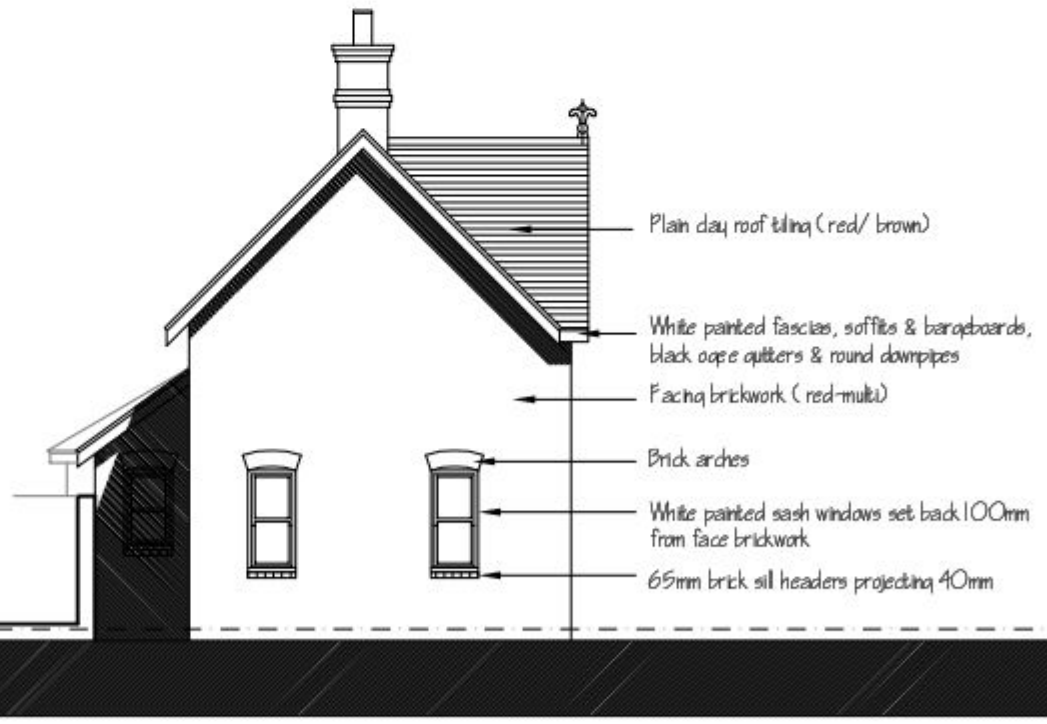

Side Elevation (East)

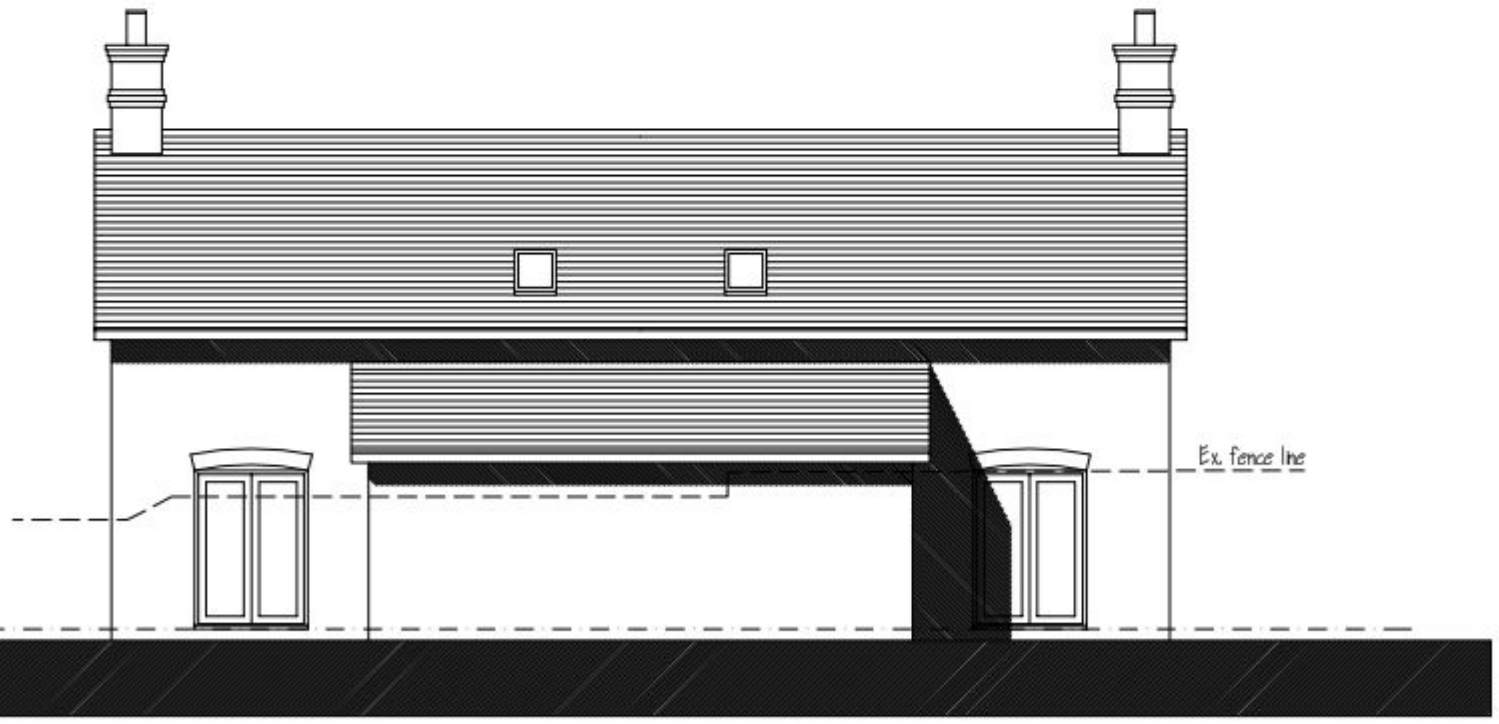

Rear Elevation (South)

Proposed Residential Development ¤ 17 South Street ¤ Havant ¤ Mr J Oliver ¤ 1385/105