REFUSE

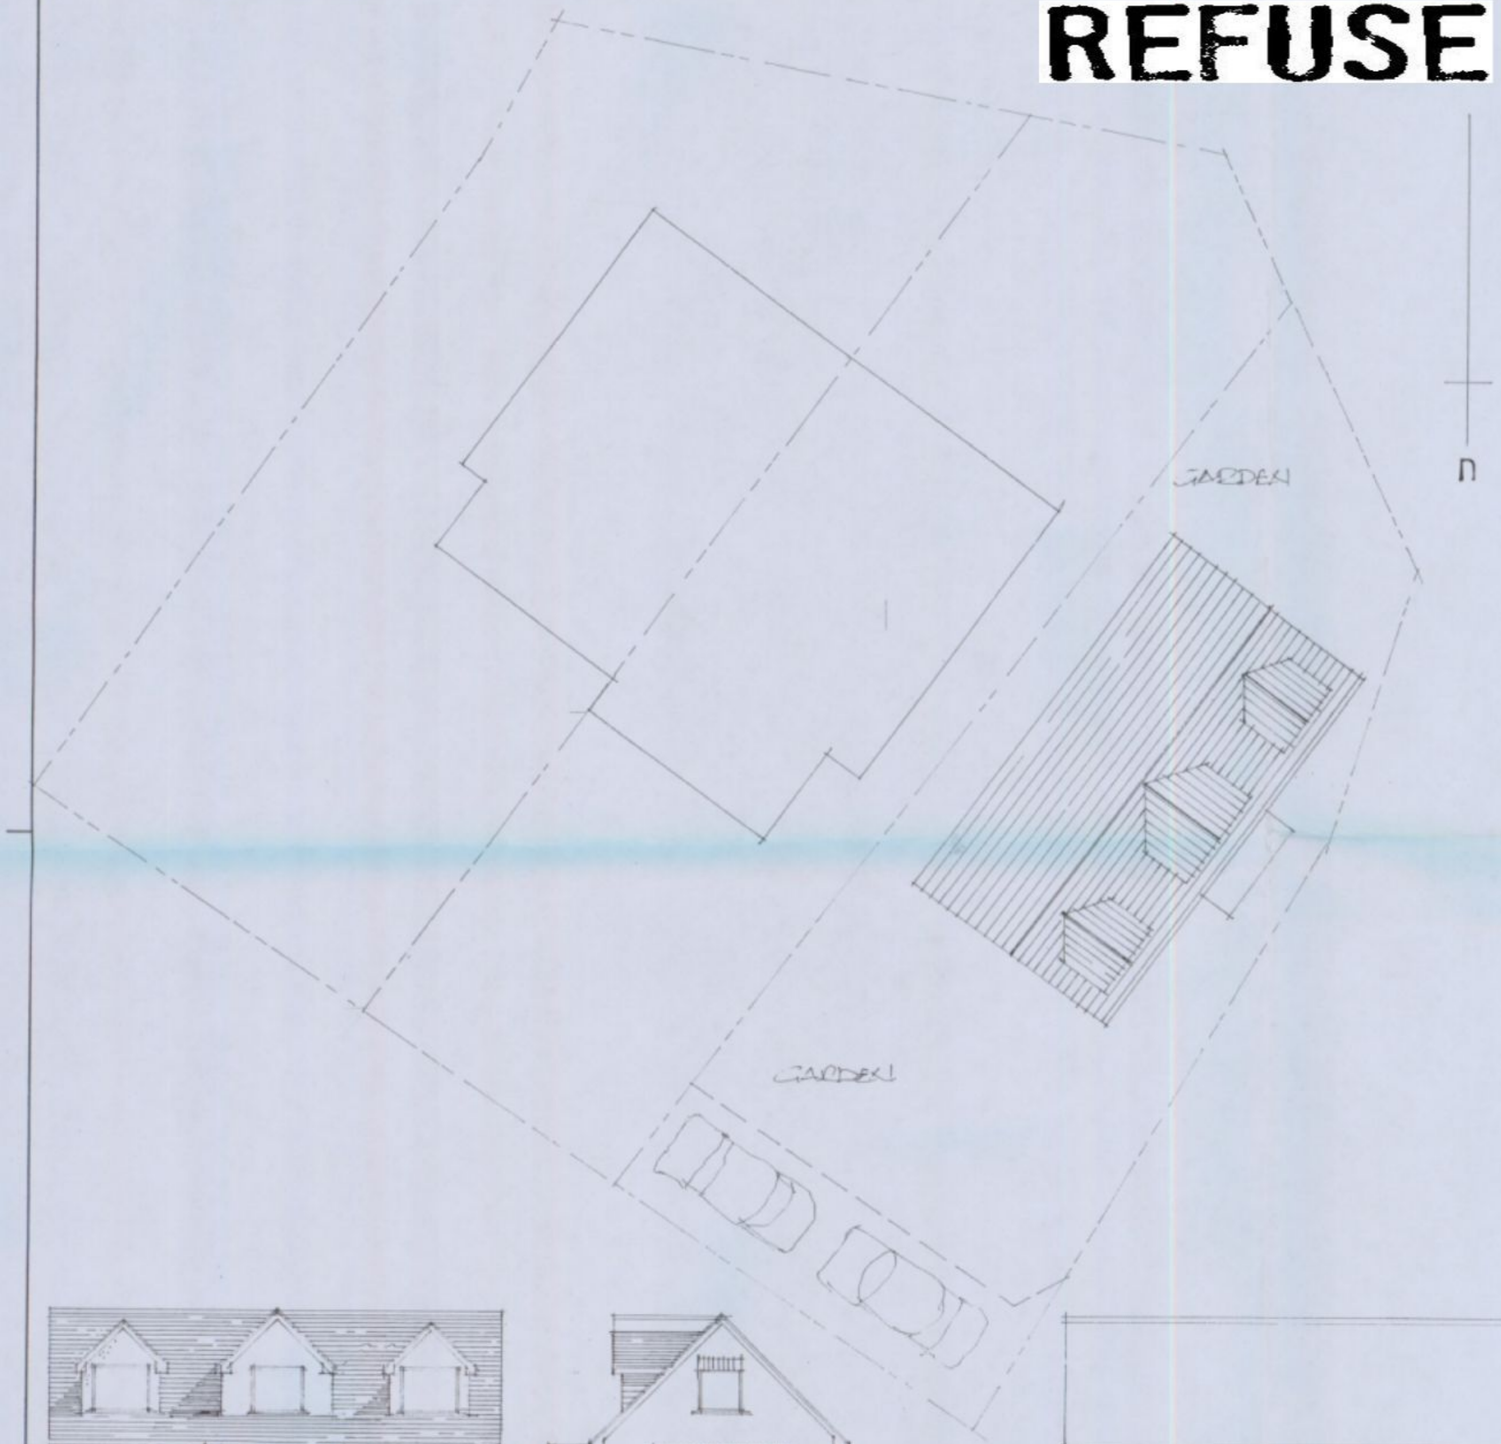




EAST ELEVATION



NORTH ELEVATION

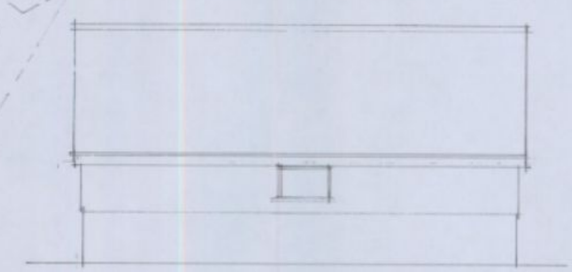

WEST ELEVATION

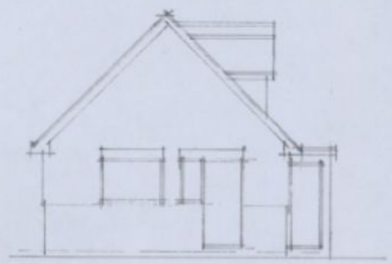

SOUTH ELEVATION

HAVANT BOROUGH COUNCIL
8 FEB 2011
RECEIVED

Note:
All dimensions must be checked on site and not scaled from this drawing.

| | | |
|---|---|---|
| A | | |
| | Date | Revision |

© copyright

THORNS-YOUNG
ARCHITECTURAL

THORNS-YOUNG LTD.
232 London Road, North End, Portsmouth, PO2 9HQ
Tel: (0)23 9267 2883 Fax: (0)23 9266 3457

Client
MR. M. STEMP.

Job Title
16, ELDERBERRY WAY
COMPLANT
WATERLOOVILLE

Drawing Title
PROPOSED EXTENSION

Scale 1:100

Date 4.04.2010 | Drawn by CMC

Drg. No. 3091:10 | Rev.

MERCURY GRAPHICS 538210

ARCHITECTURAL 420 x 594mm A2.