PERMIT

VALID APPLICATION

29 SEP 2010

DIRECTOR OF ENVIRONMENT
HAMPSHIRE COUNTY COUNCIL

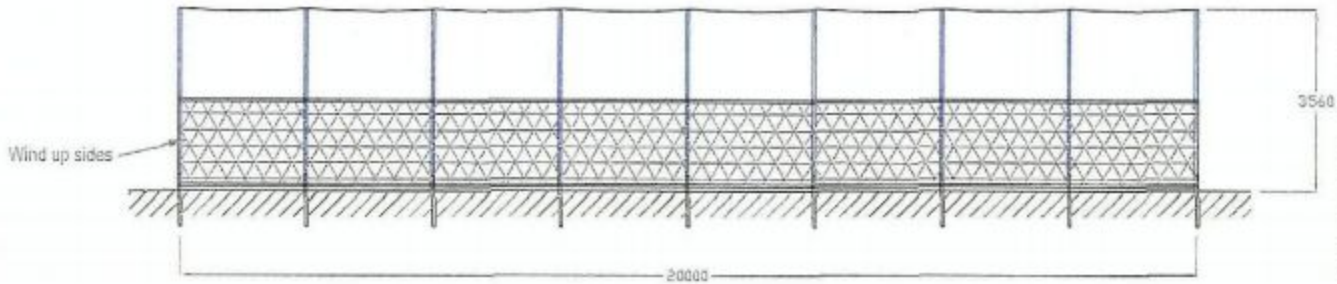

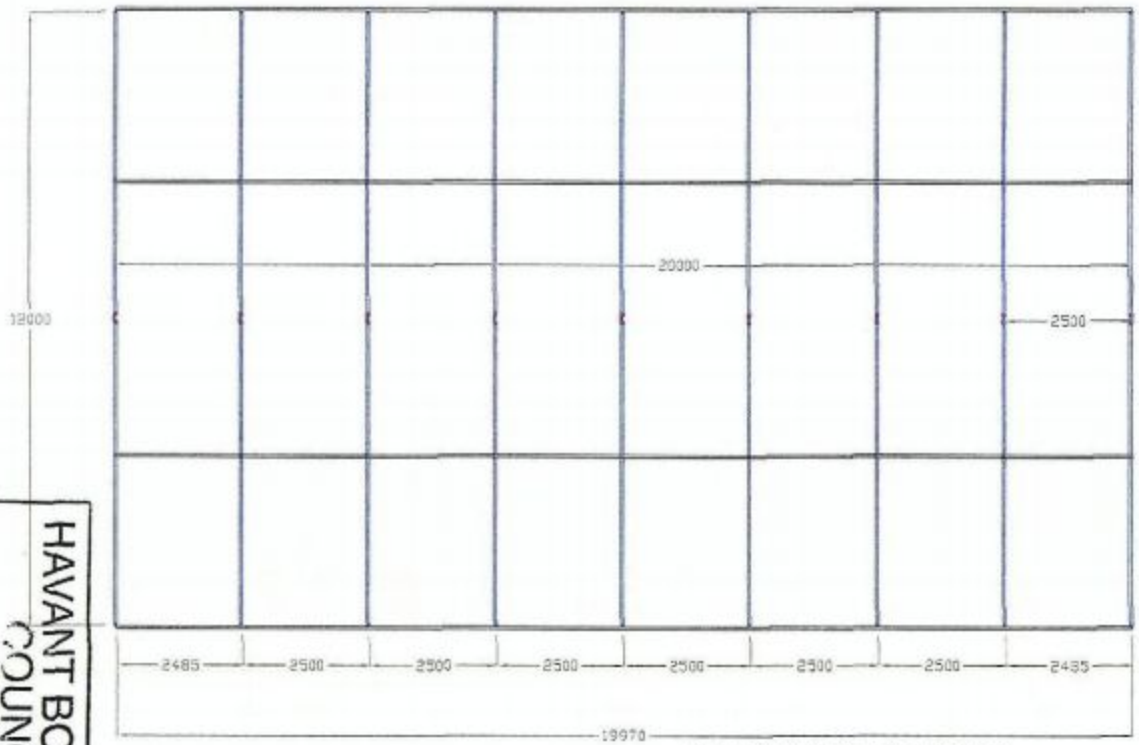

Center anchors have a 20m spacing, outer anchors are spaced at 19.97m due to flushed inner posts

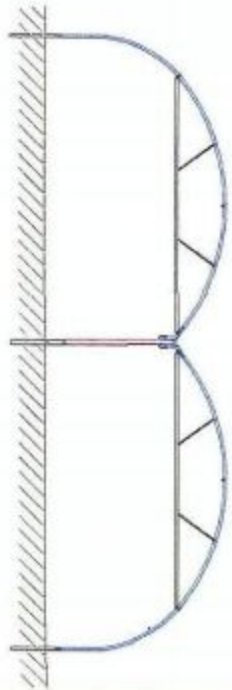

HAVANT BOROUGH COUNCIL
RECEIVED
04 OCT 2010

Job: Staunton Country Park | O/T No: 7692 | QTY: | Manufactured By: | Date:

Mod	Reason	Chkd

Title: Plan, front and side elevations

Drawn : Lee Crawford | Chkd :

Date : 05-08-10 | Scale : NTS

ISSUE: 1

Upper Chancton Farm, London Road
Washington, West Sussex, RH20 3DH
T: 01903 892333 F: 01903 892777
sales@polybuild.com www.polybuild.com

DWG No: 128-100-101

Polybuild