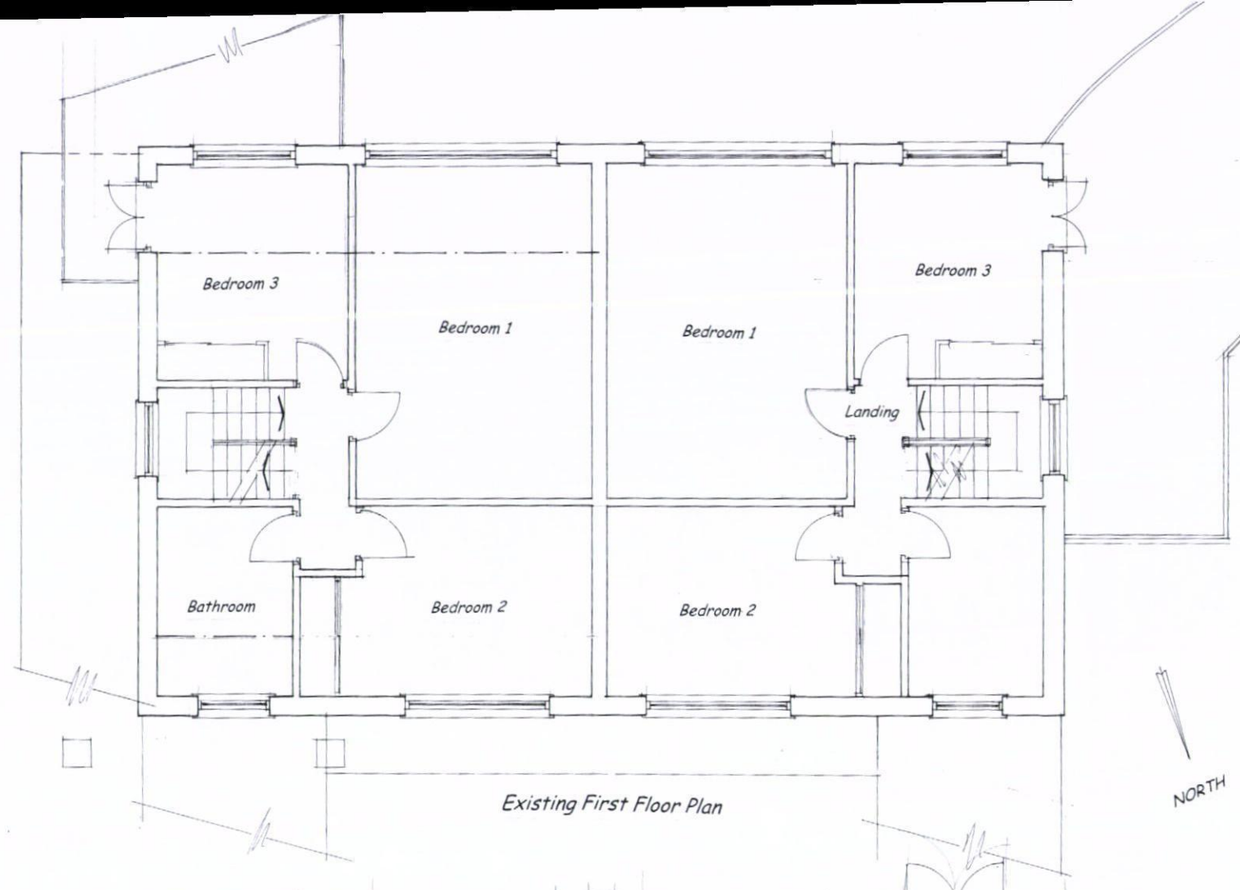

Existing First Floor Plan

NORTH

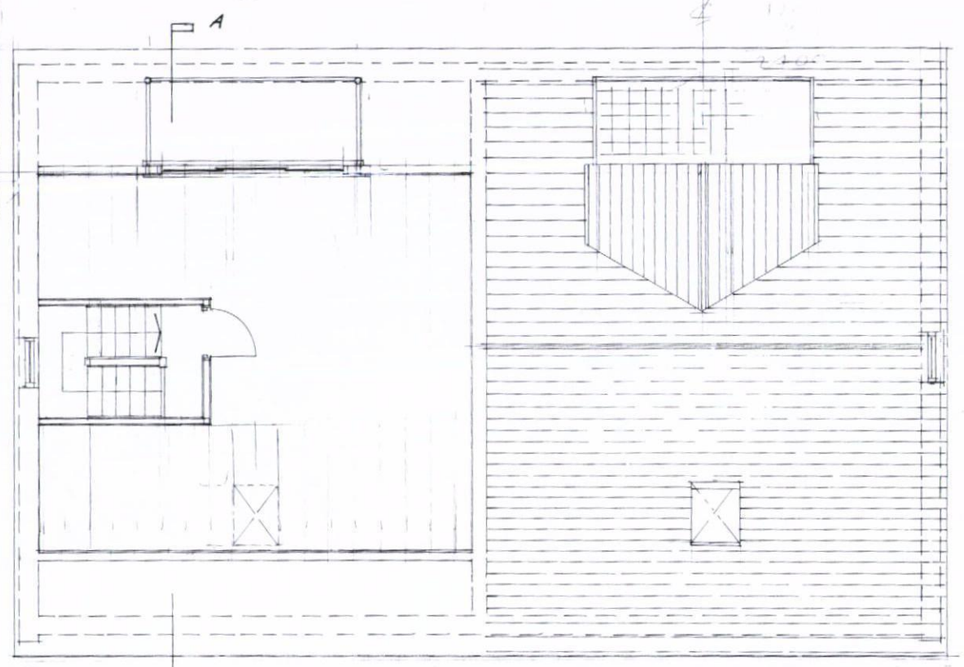

Proposed Room in Roof Plan

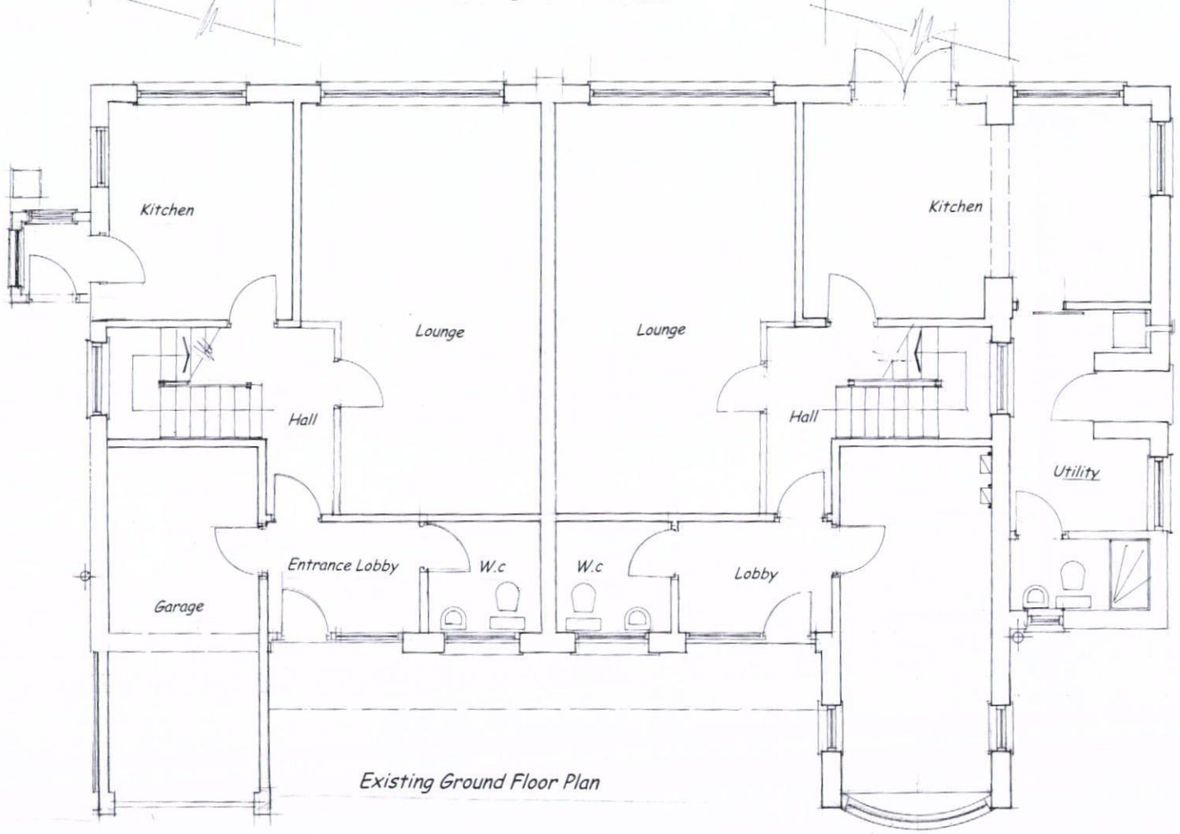

Existing Ground Floor Plan

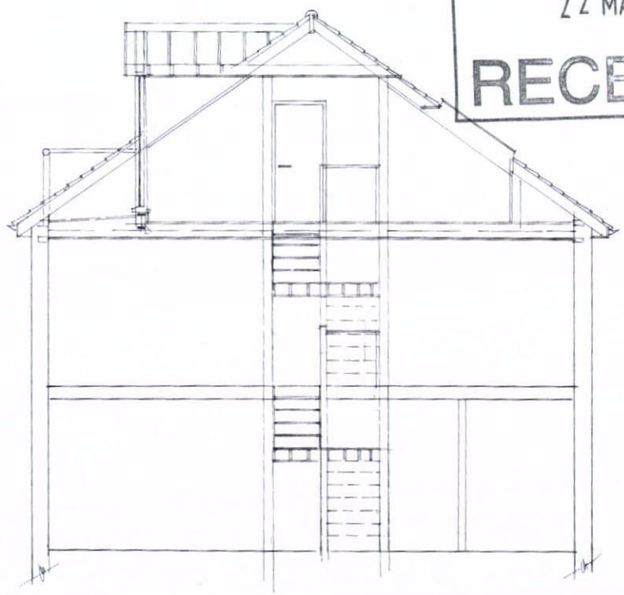

Proposed Section A-A

HAVANT BOROUGH COUNCIL
22 MAR 2011
RECEIVED

Scale _____ metres

Proposed Pitched Roof and balcony to sea-facing south roofslope

15 and 16 Meath Close, Hayling Island, Hants.

Mr Jez Clements and Mr P Wills, DRG No. MEA 2/ B

Scale 1:50 (A1) ; 1:100 (A3) February 3rd 2011

Anthony Leggett Associates
Architectural Services - Surveyors
82 Battenburg Avenue, Portsmouth, PO2 0SW
tel: 02392 - 692951 Mobile: 0790 33 22 859
The CHARTERED INSTITUTE of BUILDING